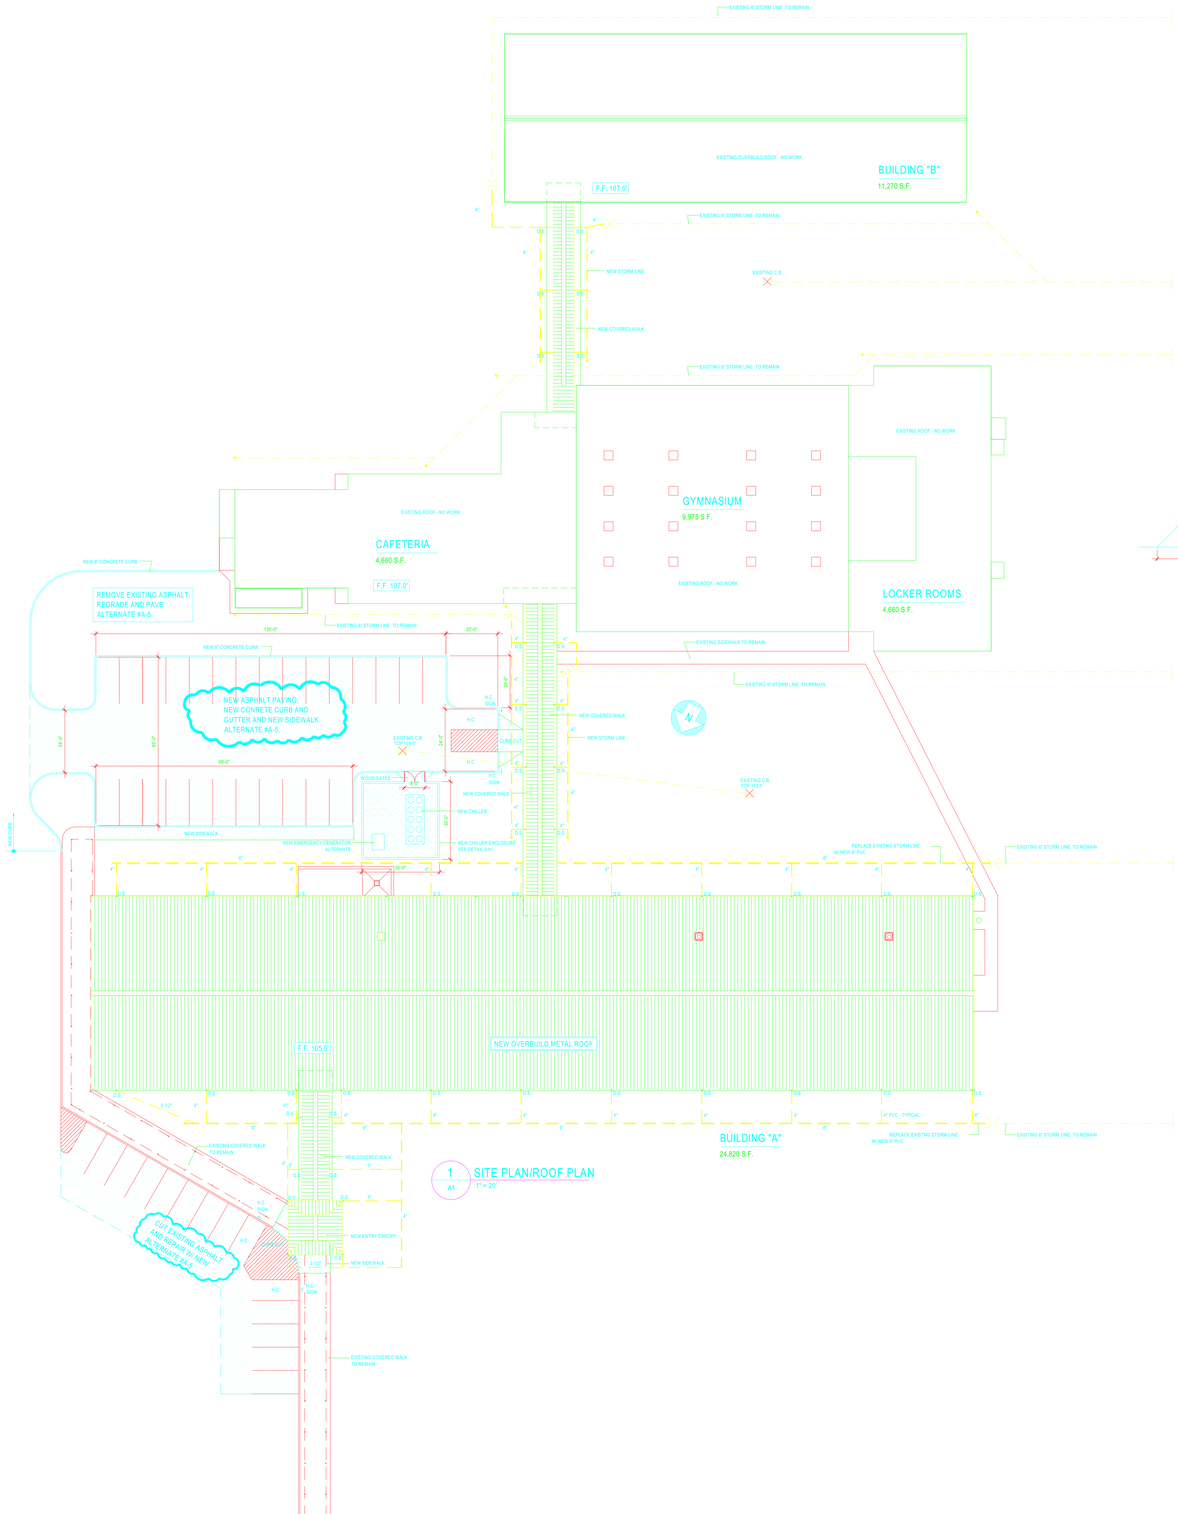

1 SITE PLAN/ROOF PLAN
A1 1" = 20'

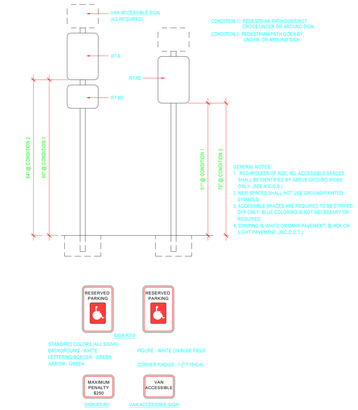

2 HANDICAPPED PARKING SIGNS
A1 3/4" = 1'-0"

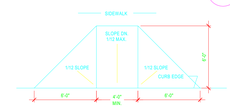

3 CURB CUT DETAIL
A1 1/4" = 1'-0"

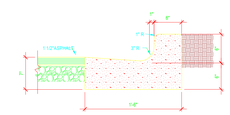

4 CURB DETAIL
A1 1 1/2" = 1'-0"

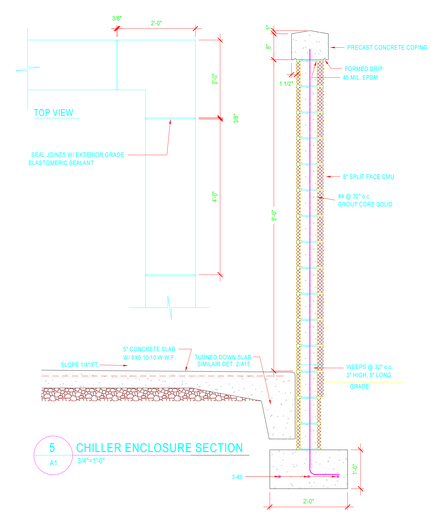

5 CHILLER ENCLOSURE SECTION
A1 3/4" = 1'-0"

ANDREWS HIGH SCHOOL ADDITIONS AND RENOVATIONS

Andrews, North Carolina

PADGETT & FREEMAN ARCHITECTS, P.A.
ARCHITECTURE PLANNING INTERIORS
30 Choctaw Street Asheville, NC 28801 828-254-1963

Drawing
SITE PLAN
ROOF PLAN

Date
JANUARY 30, 2004

Sheet
A1

P&F_General\symbols.dwg
Update 5/29/2001

EXAMPLE OF TEXT STYLE TITLE

EXAMPLE OF TEXT STYLE LNOTES
EXAMPLE OF TEXT STYLE NOTES
EXAMPLE OF TEXT STYLE SNOTES
EXAMPLE OF TEXT STYLE CODE

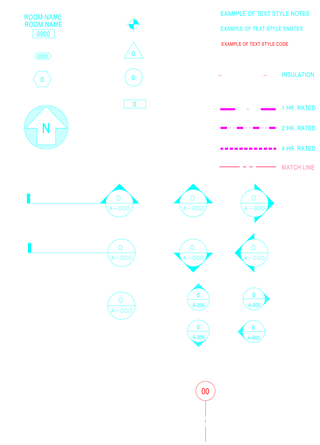

THIS IS THE DIM STYLE FOR 1/16" DRAWINGS

THIS IS TITLE TEXT

THIS IS NOTES TEXT

THIS IS SNOTES TEXT

THIS IS THE DIM STYLE FOR 1/32" DRAWINGS

THIS IS TITLE TEXT

THIS IS NOTES TEXT

THIS IS NOTES TEXT

THIS IS THE DIM STYLE FOR 1/8" DRAWINGS

THIS IS TITLE TEXT

THIS IS NOTES TEXT

THIS IS NOTES TEXT

THIS IS THE DIM STYLE FOR 1/4" DRAWINGS

THIS IS TITLE TEXT

THIS IS NOTES TEXT

THIS IS NOTES TEXT

THIS IS THE DIM STYLE FOR 1/2" DRAWINGS

THIS IS TITLE TEXT

THIS IS NOTES TEXT

THIS IS NOTES TEXT

THIS IS THE DIM STYLE FOR 1" DRAWINGS

THIS IS TITLE TEXT

THIS IS NOTES TEXT

THIS IS NOTES TEXT