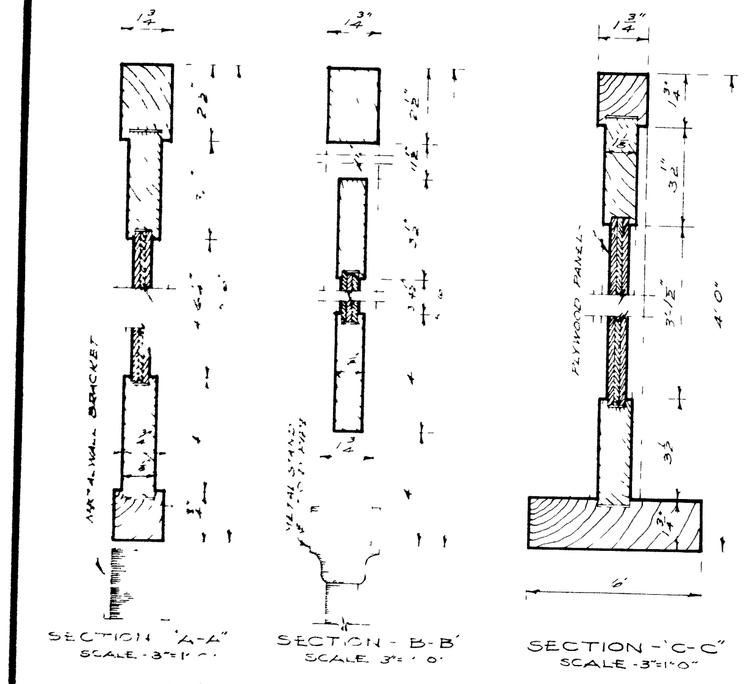

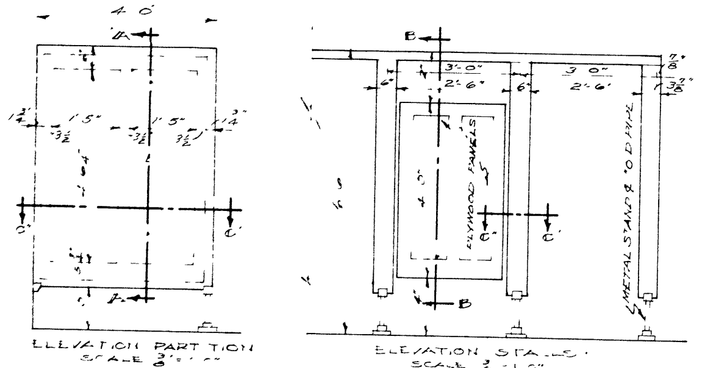

DETAILS · TYPICAL TOILET STALLS ·

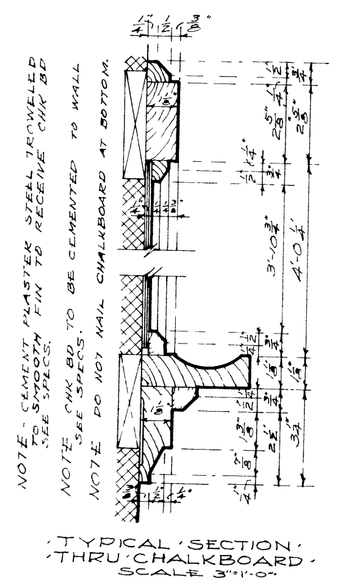

· TYPICAL · SECTION · THRU · CHALKBOARD ·
SCALE 3"=1'-0"

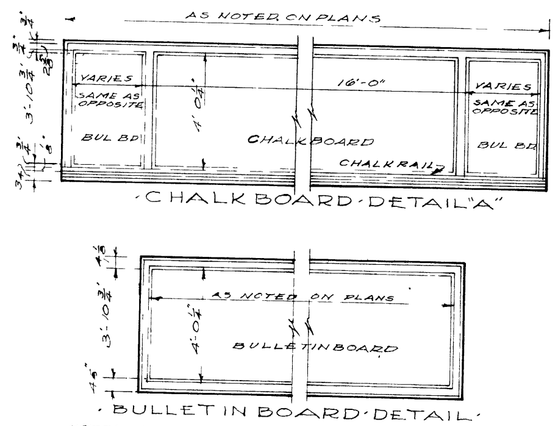

ELEVATIONS TYPICAL CHALK BOARD & BULLENTINBOARD
SCALE 3"=1'-0"

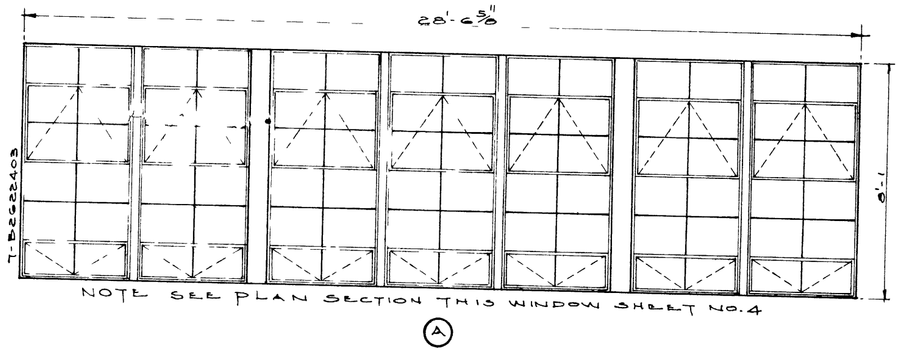

· SCHEDULE · OF WINDOW · TYPES ·
SCALE 3/4" = 1'-0"

THE FOLLOWING WINDOWS TO BE GLAZED WITH OBSCURE GLASS: 1/C, 3/C, 7/C, 9/C, 11/C, 14/C, 18/C, 20/C, 22/C.

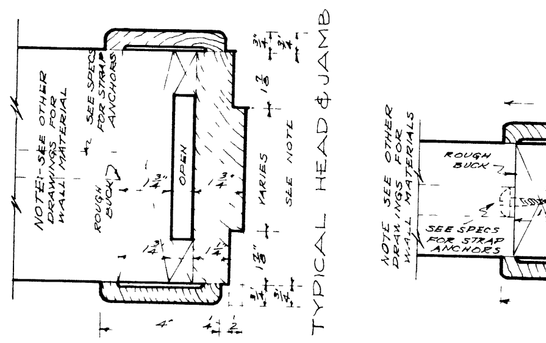

· INTERIOR · DOOR · DETAILS ·
NOTE - CONT TO CHECK WALL THICKNESSES BEFORE MANUFACTURE OF TRIM
SCALE - 3"=1'-0"

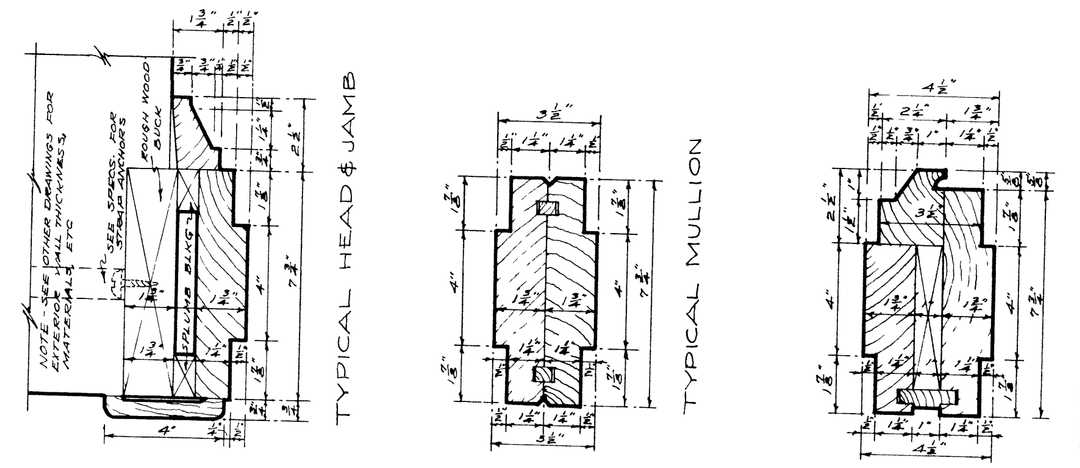

· EXTERIOR · DOOR · DETAILS ·
SCALE - 3"=1'-0"

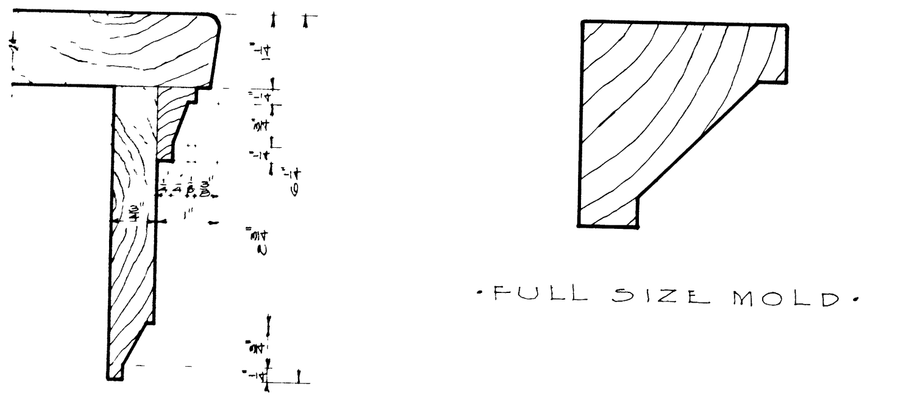

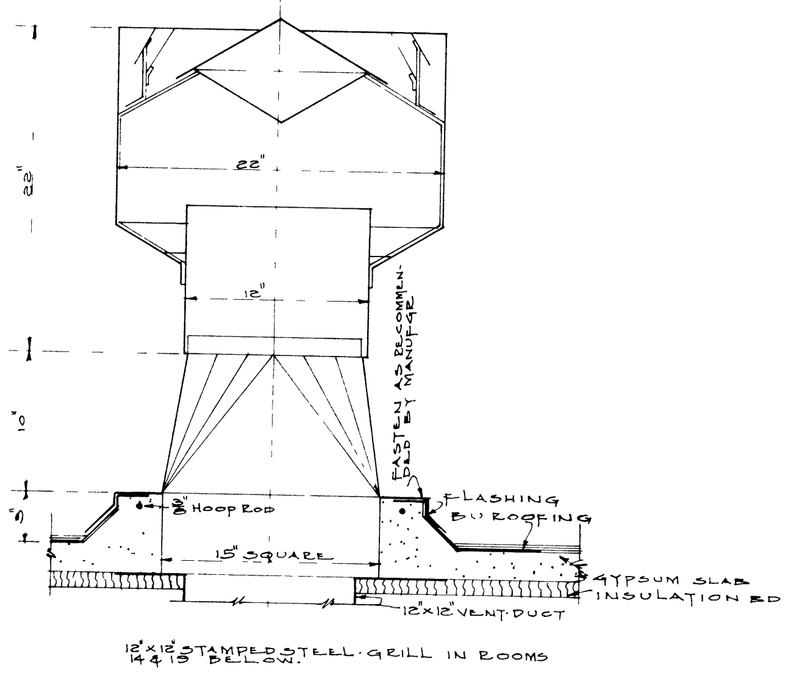

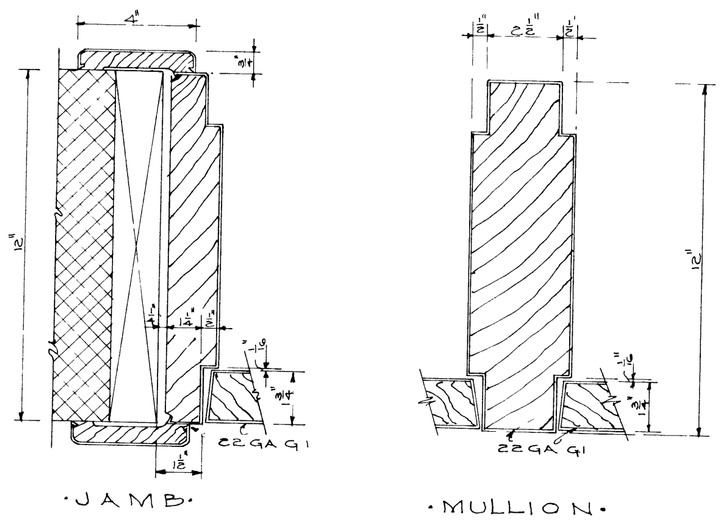

· KALAMEIN DOOR DETAILS ·
SCALE 3" = 1'-0"

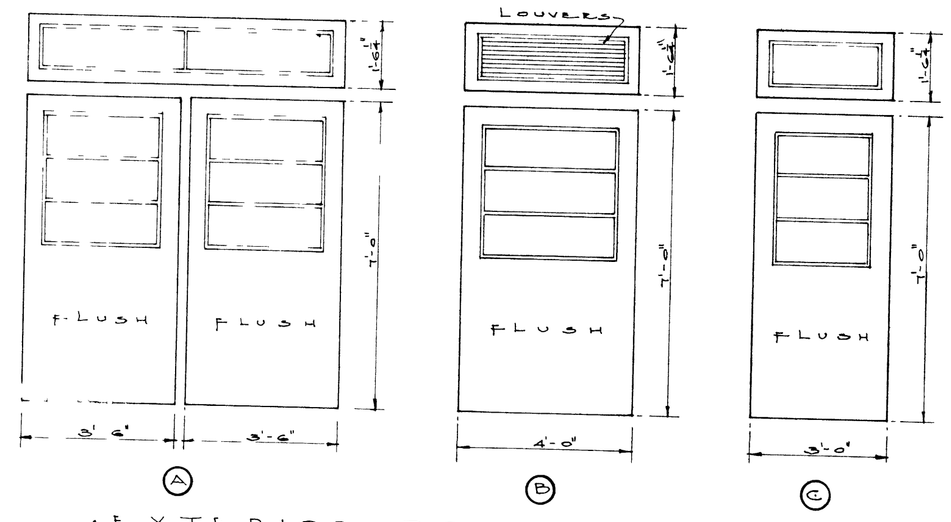

· EXTERIOR · DOOR TYPES ·
SCALE 3" = 1'-0"

THE FOLLOWING DOORS ARE TO HAVE ALL LIGHTS GLAZED WITH OBSCURE GLASS: 2/E, 2 9/F, 4 3/E, 5/E, 4/E, 7/E, 10/E, 13/E, 17/E, 20/E, 23/E, 20/E, 35/E, 37/E, 36/E.

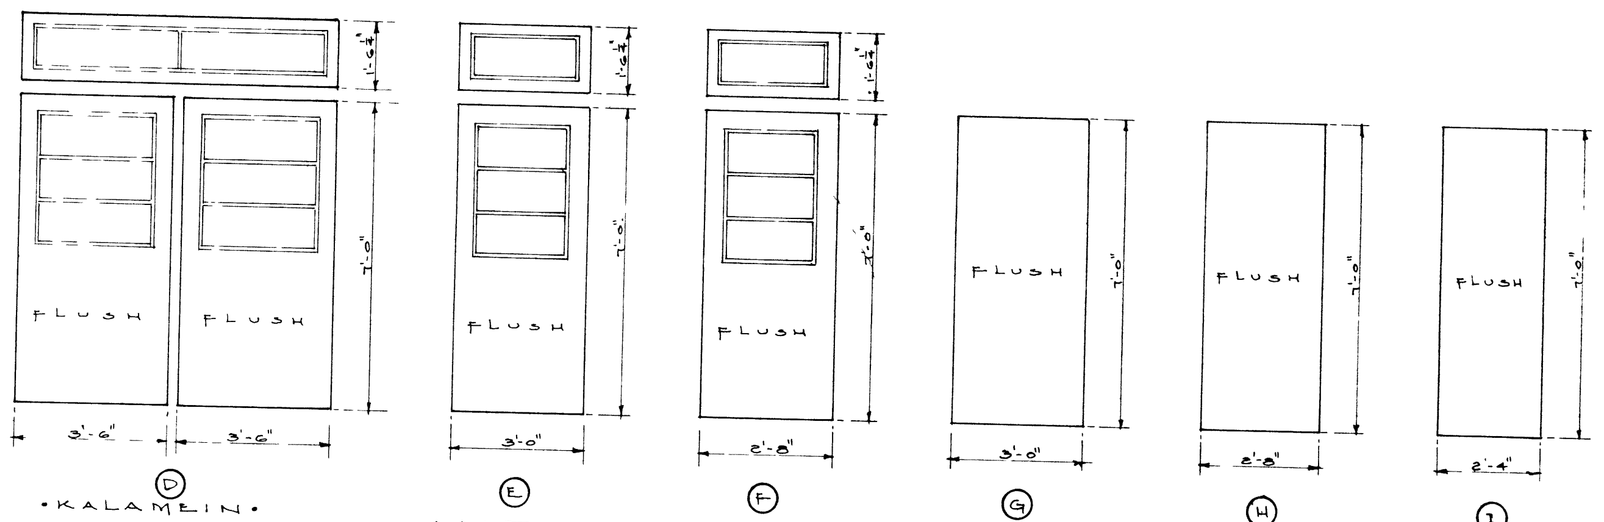

· KALAMEIN ·

· INTERIOR · DOOR · TYPES ·
SCALE 3" = 1'-0"