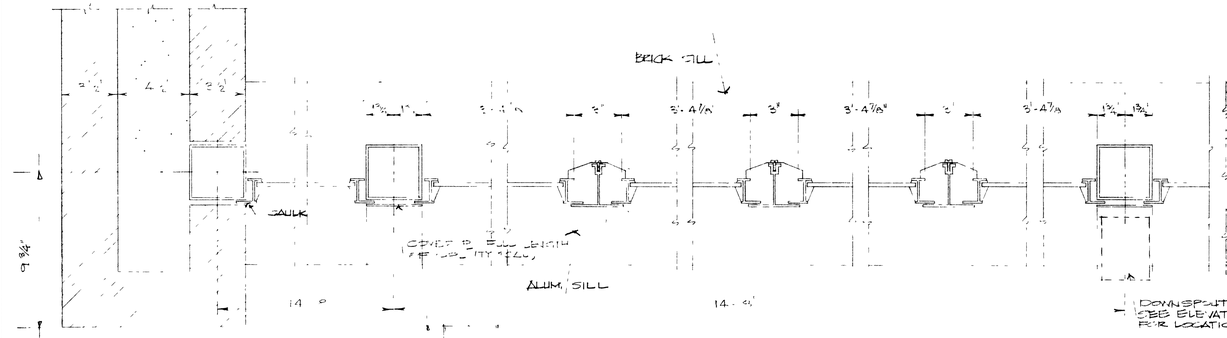

DETAIL AT OUTSIDE WALL
3" = 1'-0"

TYPICAL WINDOW BAY
3" = 1'-0"

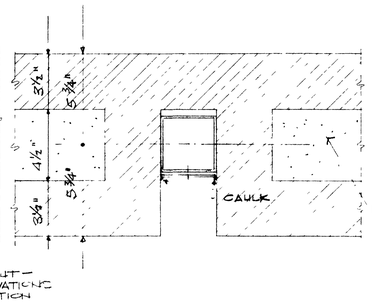

PLAN OF WALL BELOW WINDOW LEVEL
3" = 1'-0"

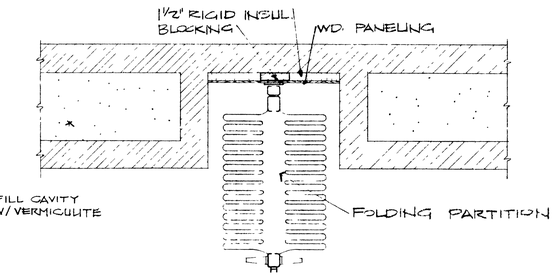

JAMB

WINDOW ELEV.

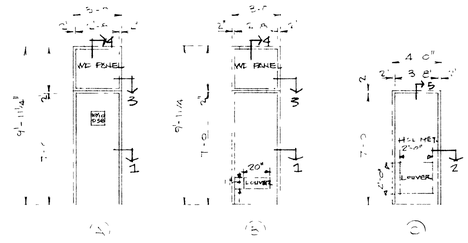

DOOR SCHEDULE

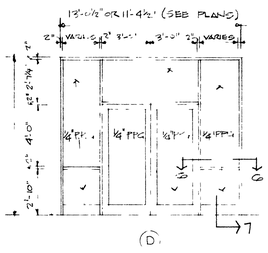

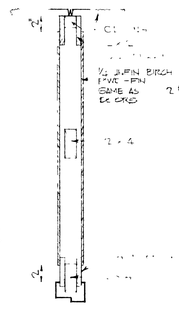

HEAD 4

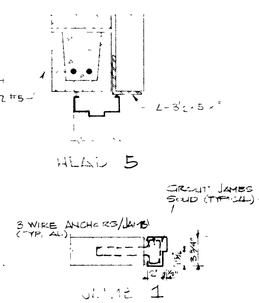

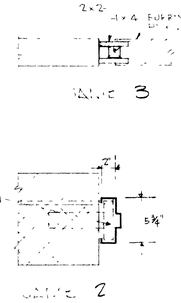

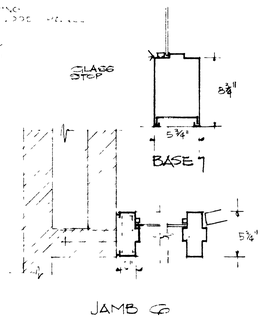

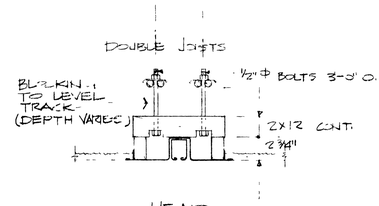

HEAD

BLOCK TYPES

FINISH SCHEDULE

FINISH NO.	FLOOR	BASE	WALLS	CEILING	REMARKS
F-1					FOR ALT #1A SUBSTITUTE TERRAZZO ON CONC FLR — FOR ALT #1B SUBSTITUTE TERRAZZO ON CONC FLRS AS WIDENED BY ALT #2 AND ALT #3 SUBSTITUTE VINYL TILE ON CLASSRM FLOORING (SEE SPECIFICATIONS)
F-2				ACOUSTICAL	
F-3				⅝" GYPSUM PLASTER	
F-4				¾" PLASTER	
				¾" GYPSUM PLASTER	FLOOR SLOPE ¼" PER FOOT

DOOR SCHEDULE

DOOR NO.	TYPE	HARDWARE SET NO.	REMARKS
1	D	1	
2	D	1	
3	D	1	
4	B	2	2'-4" X 7'-0"
5	C	3	
6	B	2	
7	A	4	
8	A	4	
9	A	4	
10	A	4	
11	A	4	
12	A	4	
13	A	4	
14	NO DOOR	—	
15	NO DOOR	—	
16	B	2	

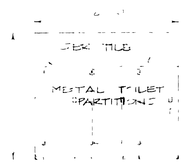

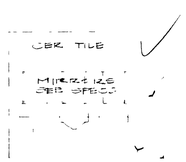

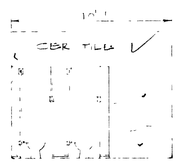

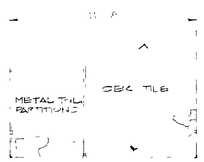

RESTROOM ELEVATIONS
1/4" = 1'-0"

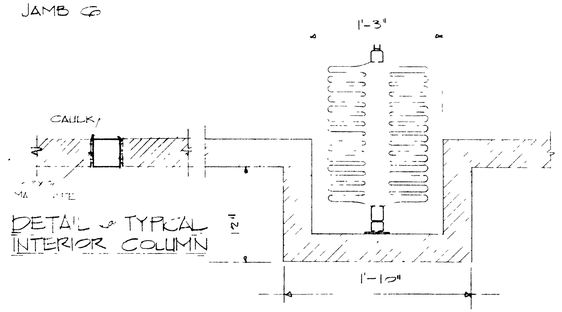

JAMB

FOLDING PARTITION DETAILS (A/6)
1½" = 1'-0"

RECEIVED
JUN 19 1968
DIVISION OF SCHOOL PLANNING

200 1420

A CLASSROOM ADDITION TO
ANDREWS HIGH SCHOOL
ANDREWS, NORTH CAROLINA

DRAWN BY	SCHEDULES & DETAILS	DATE 6-11-68

JAMES L. PADGETT, AIA, ARCHITECT
SUITE 405 NORTHWESTERN BANK BUILDING
ASHEVILLE, NORTH CAROLINA 28807

SHEET NO. 6 OF 7