PROPOSED FURNITURE BY OWNER

B	READING TABLES
C	READING TABLES
D	READING TABLES
E	TWO SEAT SOFA
F	LOUNGE CHAIRS
G	18" HIGH x 5'-0"ø TABLE
J	18" x 36" LATERAL FILE CABINET
K	PORTABLE PROJECTION SCREEN
L	CHILDRENS CHAIR
M	ERGO CHAIR
N	CHAIR

BY OWNER

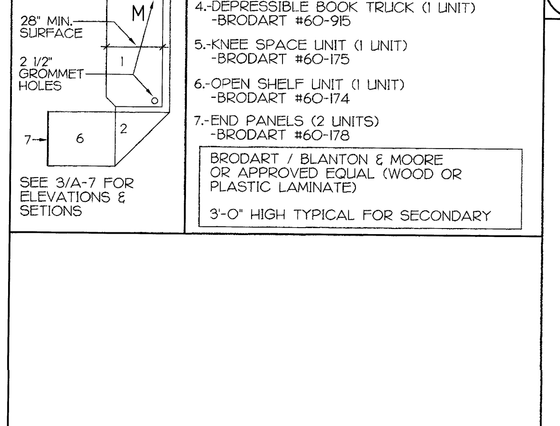

SEE 3/A-7 FOR ELEVATIONS & SETIONS

CIRCULATION DESK CONSISTING OF:

1.- COMPUTER DESK UNIT (1 UNIT)
-BRODART #60-125 MODIFIED 28" SURFACE WORK SURFACE 36" HIGH

2.-CORNER UNIT W/ OPEN SHELVES (2 UNITS)
-BRODART #60-143

3.-BOOK RETURN UNIT (1 UNIT)
-BRODART #60-167

4.-DEPRESSIBLE BOOK TRUCK (1 UNIT)
-BRODART #60-915

5.-KNEE SPACE UNIT (1 UNIT)
-BRODART #60-175

6.-OPEN SHELF UNIT (1 UNIT)
-BRODART #60-174

7.-END PANELS (2 UNITS)
-BRODART #60-178

BRODART / BLANTON & MOORE OR APPROVED EQUAL (WOOD OR PLASTIC LAMINATE)

3'-0" HIGH TYPICAL FOR SECONDARY

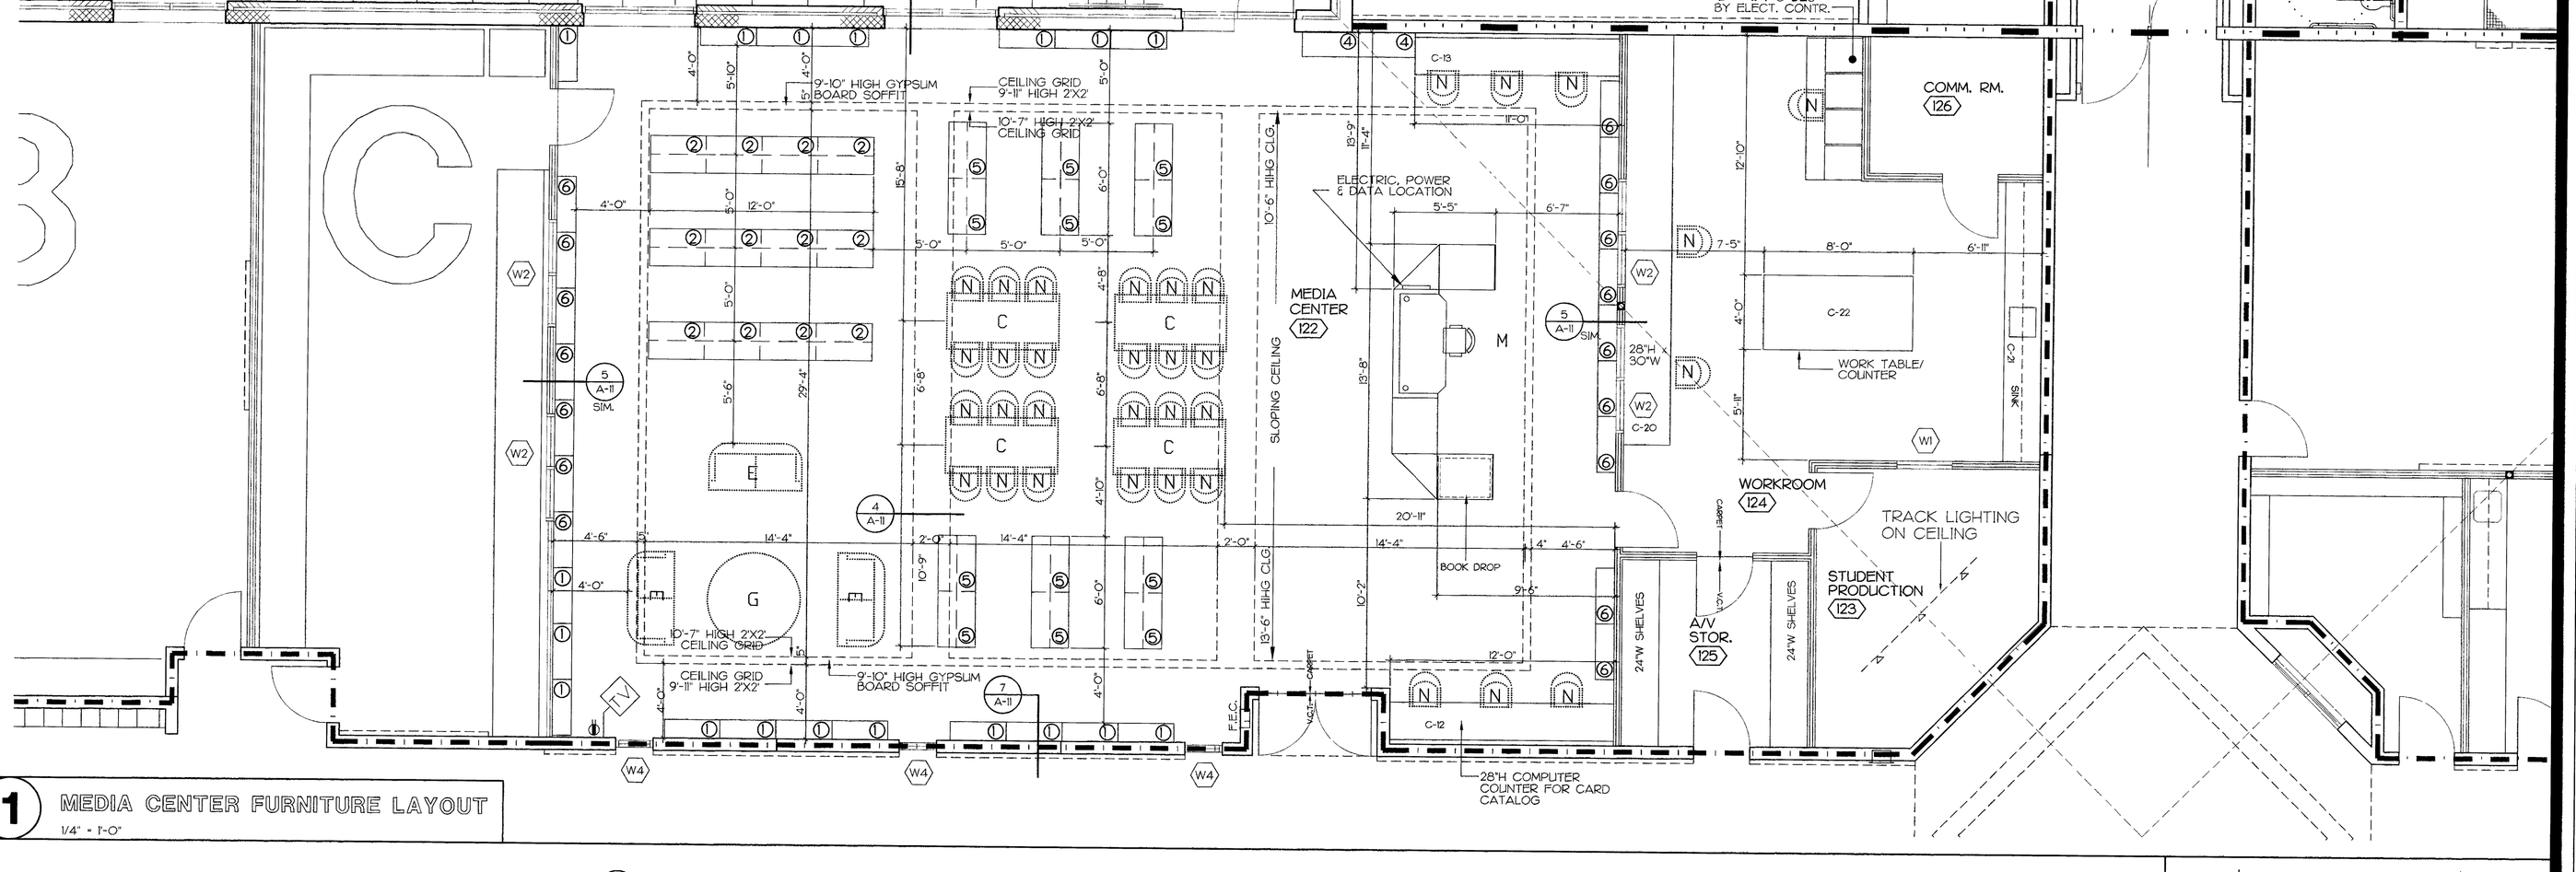

1 MEDIA CENTER FURNITURE LAYOUT
1/4" = 1'-0"

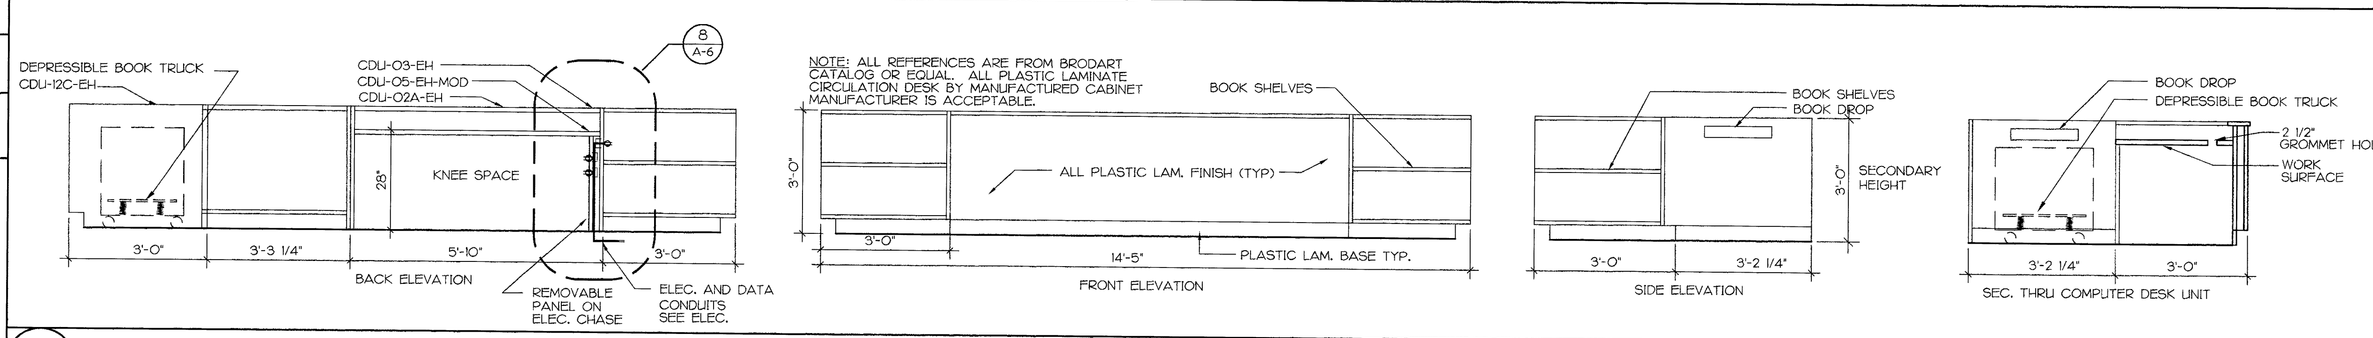

2 MEDIA CENTER CIRCULATION DESK
1/2" = 1'-0"

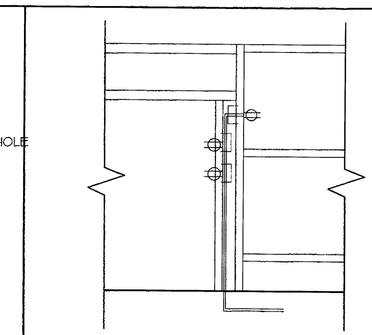

8 MEDIA CENTER CIRCULATION DESK DETAIL (POWER & DATA CONNECTION)
1" = 1'-0"

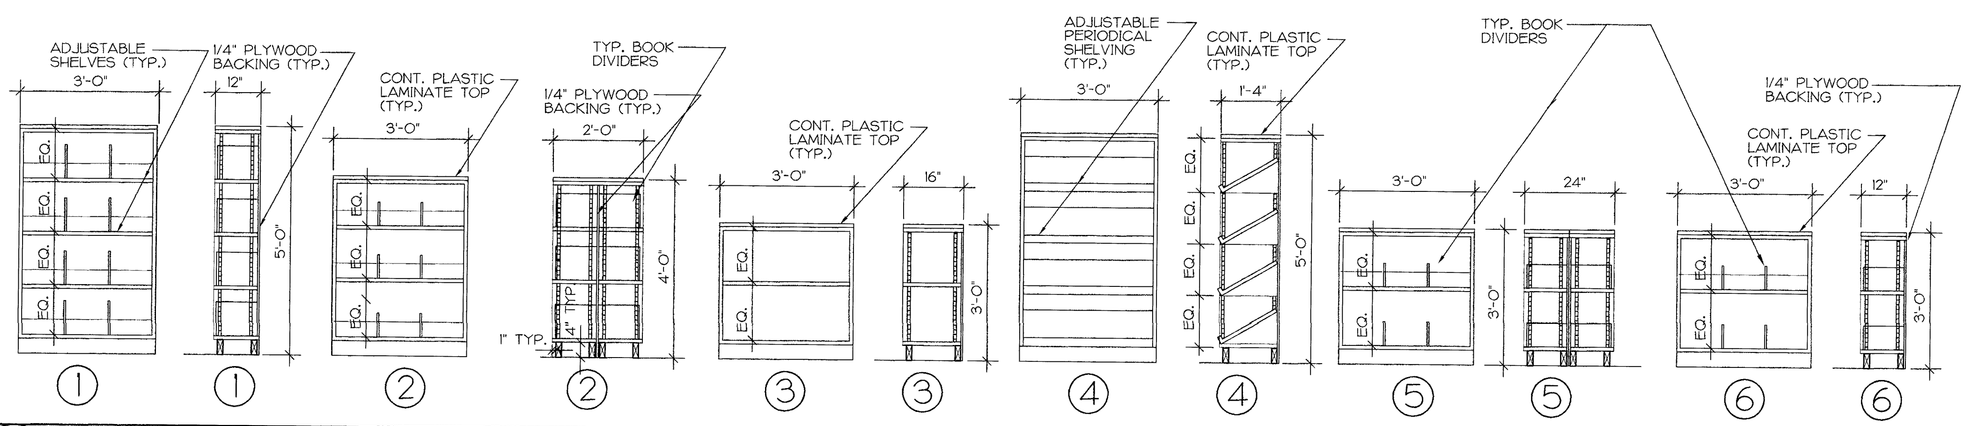

3 SHELVING SECTIONS AND ELEVATIONS
1/2" = 1'-0"

SHELVING SCHEDULE

ITEM	DESCRIPTION	SHELVING UNIT SIZE H x W x D	SHELVING UNIT # OF SHELVES	# OF UNITS	REMARKS
1	PLASTIC LAMINATED SINGLE FACE	60" x 36" x 12"	4	18	
2	PLASTIC LAMINATED DOUBLE FACE	48" x 36" x 24"	2	12	
3	PLASTIC LAMINATED SINGLE FACE	36" x 36" x 12"	2	0	
4	PLASTIC LAMINATED SINGLE FACE	60" x 36" x 16"	4	2	PERIODICAL DISPLAY W/ANGLE SHELVING
5	PLASTIC LAMINATED DOUBLE FACE	36" x 36" x 24"	2	12	
6	PLASTIC LAMINATED SINGLE FACE	36" X 36" x 12"	4	16	

BY GENERAL CONTRACTOR

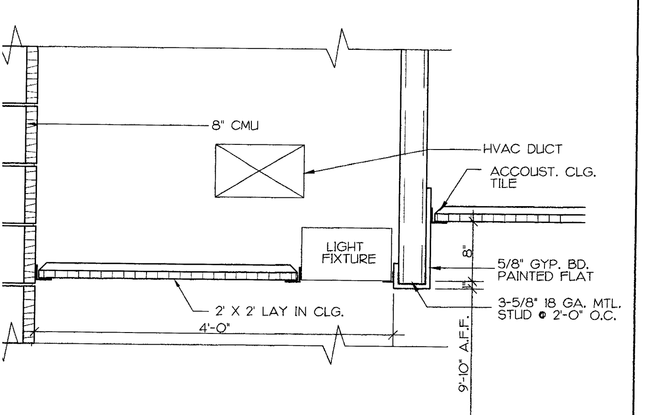

1 SECTION @ DROPPED CEILING
1" = 1'-0"

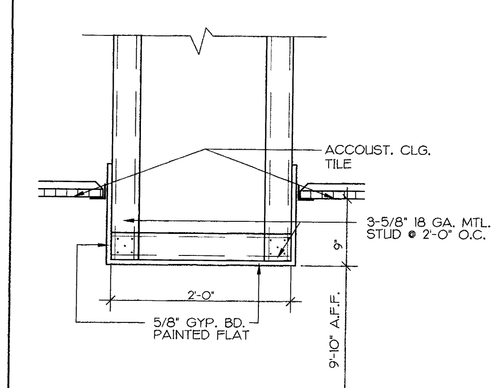

4 SECTION @ DROPPED CEILING
1" = 1'-0"

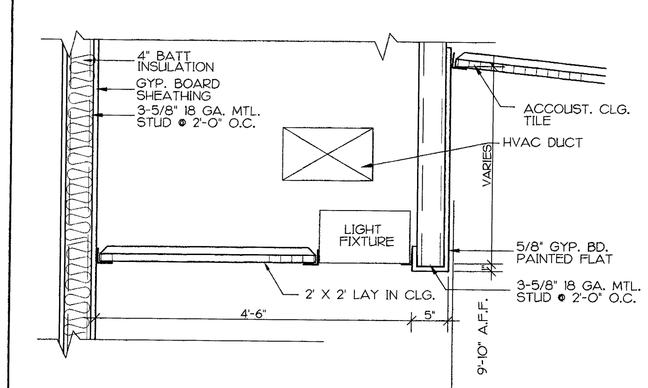

5 SECTION @ DROPPED CEILING
1" = 1'-0"

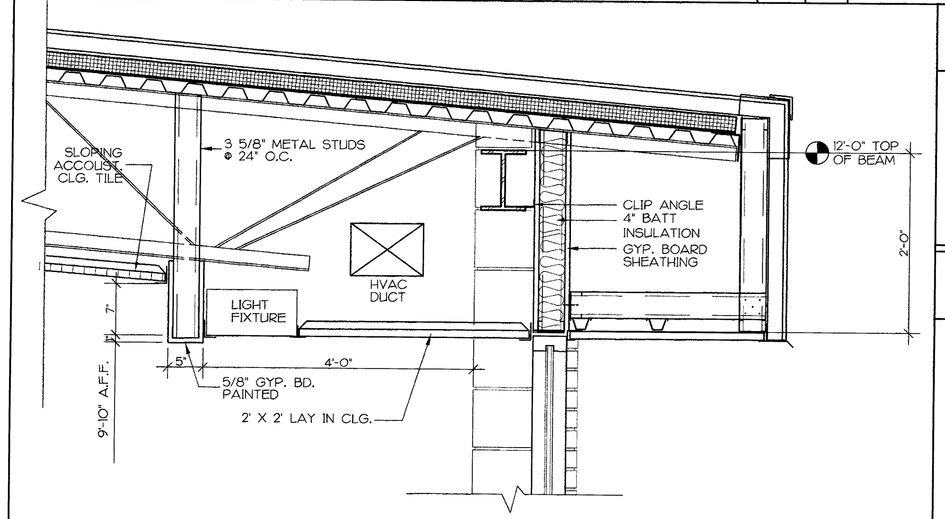

6 SECTION @ DROPPED CEILING
1" = 1'-0"

GENERAL NOTES

1. ALL SHELVING TO BE ADJUSTABLE UNLESS OTHERWISE NOTED
2. ALL LIBRARY FURNITURE AND SHELVING WILL BE REMOVABLE AND PLACED ON TOP OF THE CARPET. ALL BASES SHALL BE SAME COLOR PLASTIC LAMINATE.
3. ALL MODULAR SHELVING USED SIDE BY SIDE WILL HAVE CONTINUOUS PLASTIC LAMINATE TOP TYP.
4. ALL LIBRARY SHELVING AND MODULAR UNITS TO BE PLASTIC LAMINATE OR LIGHT OAK WOOD (OWNER PREFERED) AS CONTRACTORS CHOICE.

ARCHITECTS
4701 PROFESSIONAL ARBORETUM DRIVE
CHARLOTTE NC 28209

SEAL

SEAL

ORGAN ARCHITECTURE, P.A. HEREBY RESERVES ITS COMMON LAW COPYRIGHT AND OTHER PROPERTY RIGHTS IN THESE PLANS, IDEAS AND DESIGNS. THESE DRAWINGS, IDEAS AND DESIGNS ARE NOT TO BE USED BY ANY PERSON, FIRM OR CORPORATION FOR ANY PURPOSES WHATSOEVER, AND ARE NOT TO BE LOANED, COPIED OR SIMILARLY DISPOSED OF, INCLUDING INTANGIBLE FORMS OF HANDLING, WITHOUT THE WRITTEN PERMISSION FROM ORGAN ARCHITECTURE, P.A. VISUAL CONTACT WITH THESE PLANS AND SPECIFICATIONS SHALL CONSTITUTE PRIMA FACIE EVIDENCE OF ACCEPTANCE OF THESE RESTRICTIONS. ALL CONTRACTORS SHALL OBTAIN ALL DIMENSIONS AND CONDITIONS PRIOR TO STARTING ANY WORK OR FABRICATING ANY ITEMS. ALL DRAWINGS AND SPECIFICATIONS ARE COVERED BY THE ABOVE AND ORGAN ARCHITECTURE SHALL BE NOTIFIED IMMEDIATELY OF ANY DISCREPANCIES FROM DIMENSIONS, CONDITIONS AND SPECIFICATIONS SHOWN BY THESE DRAWINGS.

ANDREWS MIDDLE SCHOOL
CHEROKEE COUNTY, N.C.

CHEROKEE COUNTY SCHOOLS

SHEET TITLE
LIBRARY FURNITURE LAYOUT

DRAWN BY	APPROVED BY
V.B.G.	A.O.

JOB NO. AMS-97103
APPROVAL DATE APR 21, '98
BID ISSUE DATE APR 28, '98
REVISIONS

A=1/4

SHEET A-11
OF 28

CADD UPDATE: 04/27/98 - 14:57