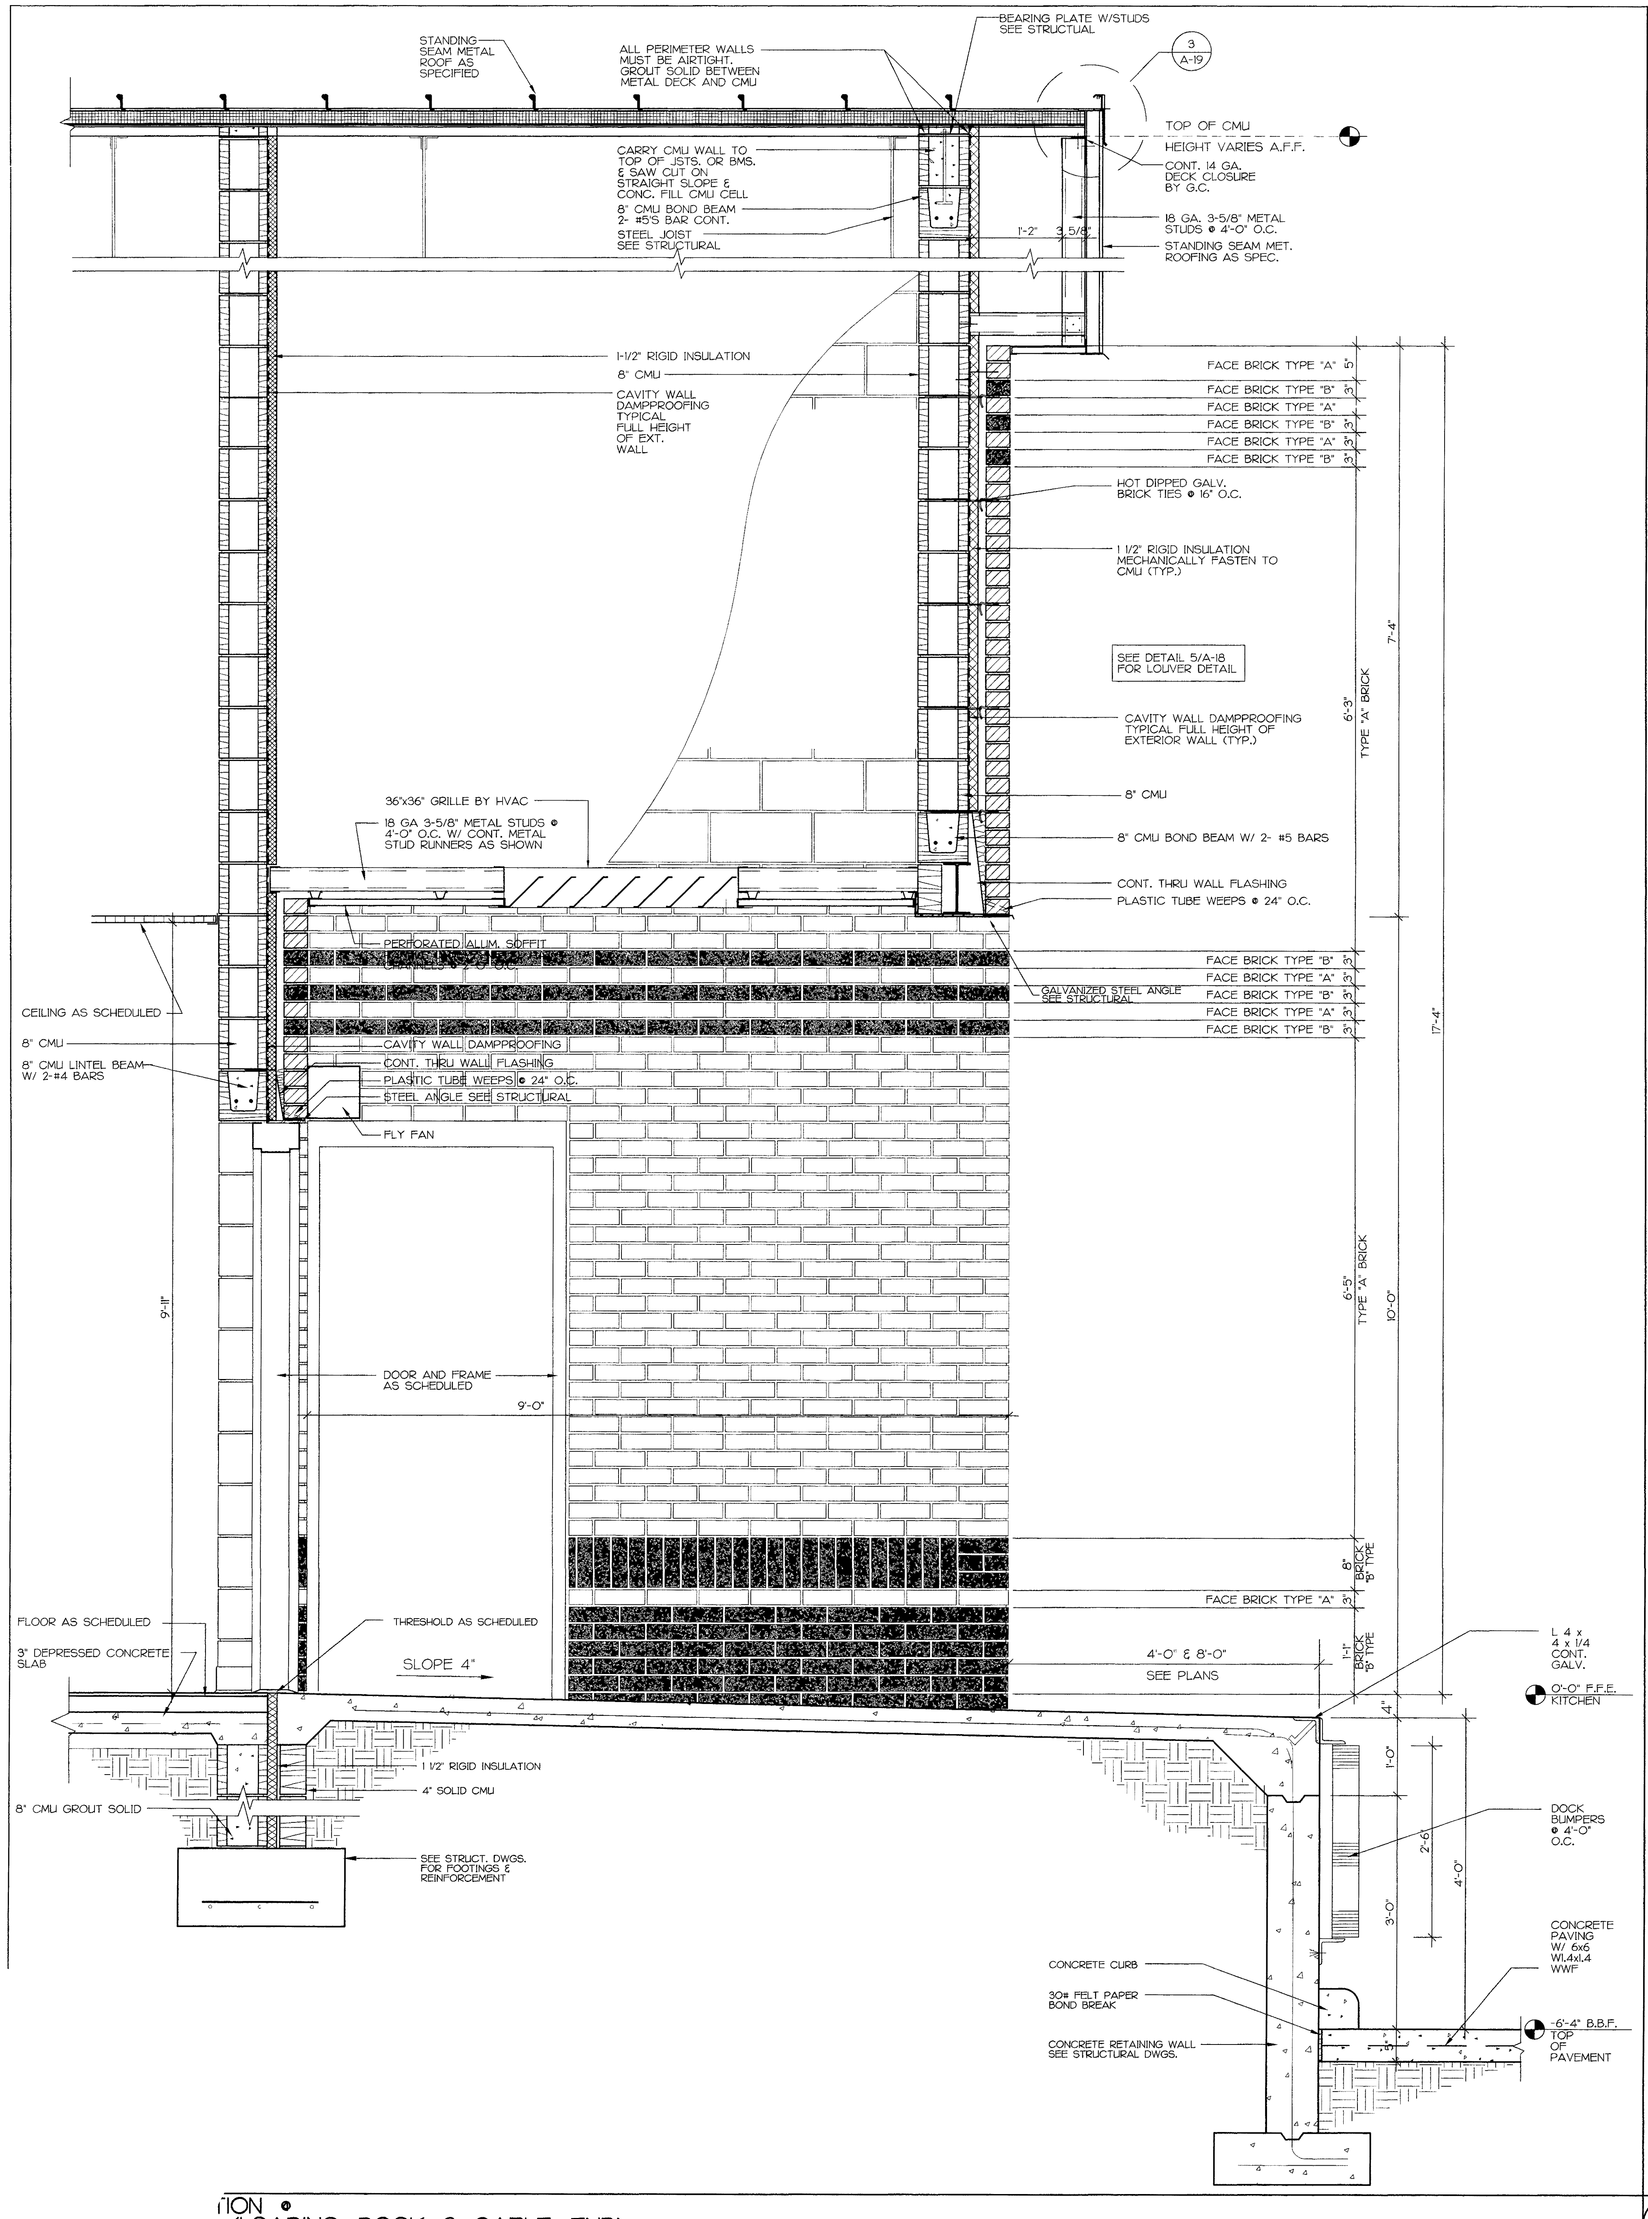

ION @
A (LOADING DOCK & GABLE END)

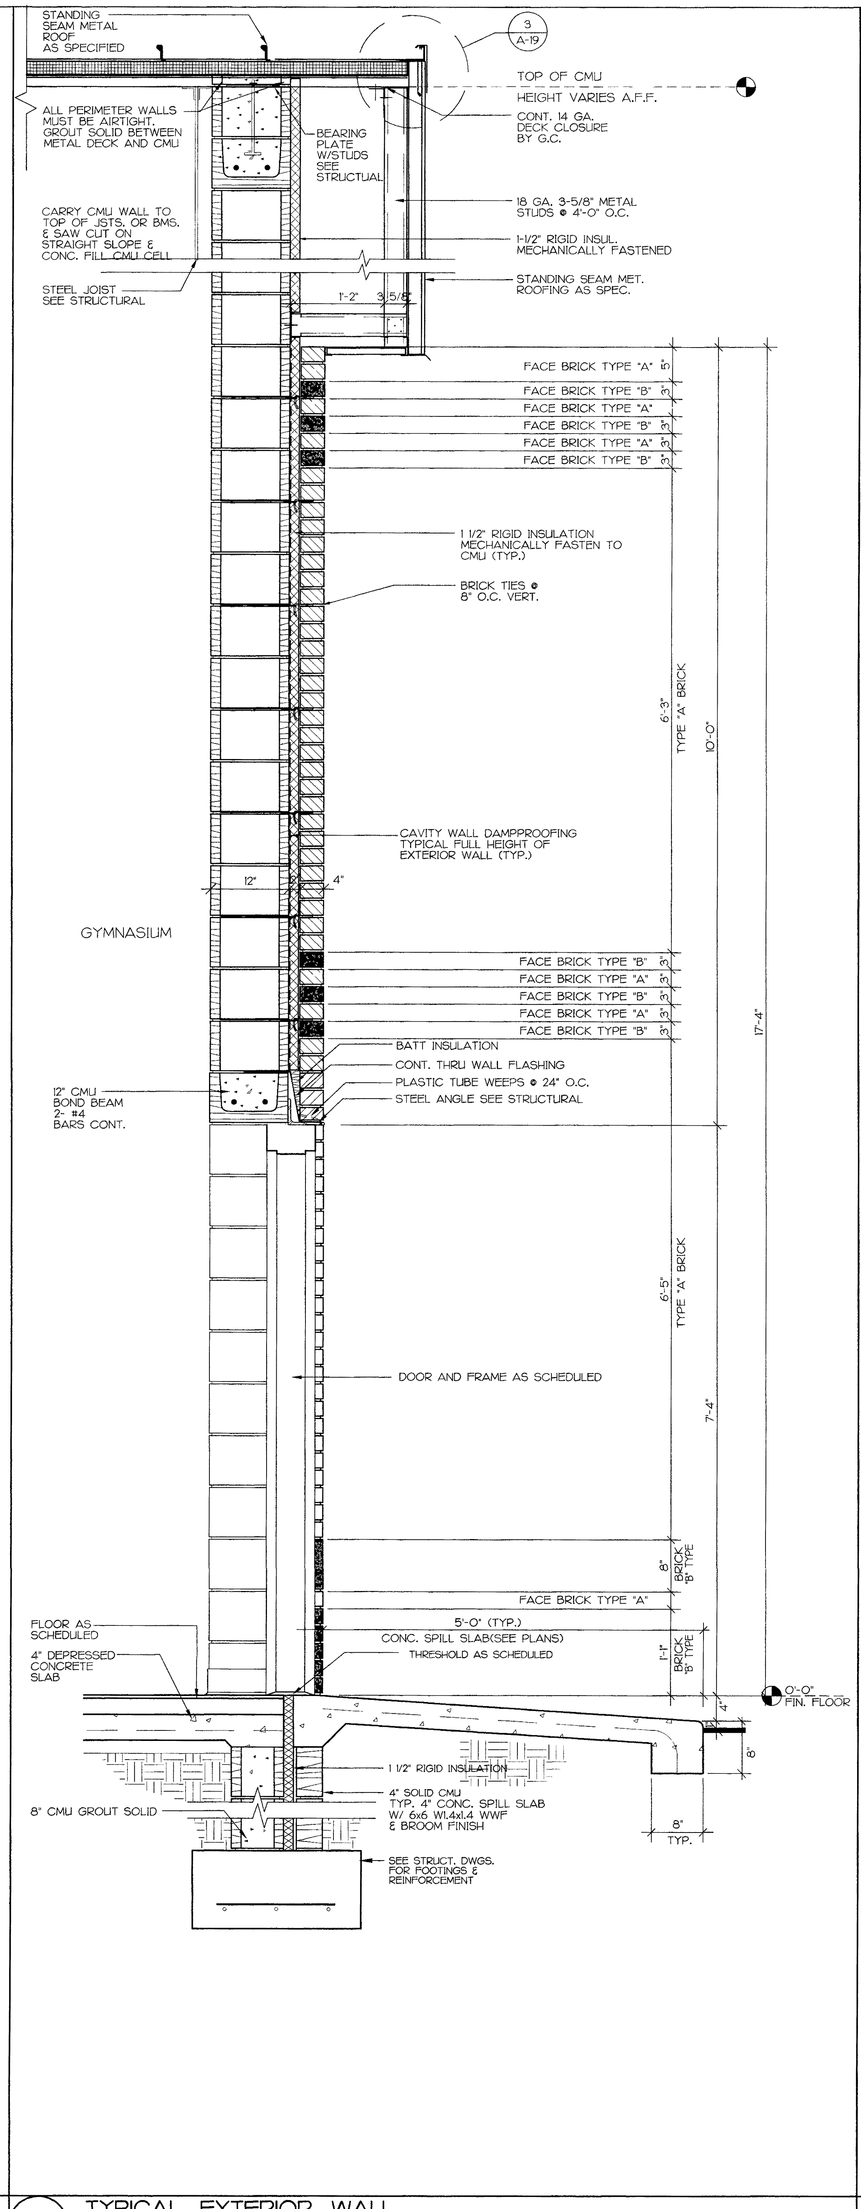

3 TYPICAL EXTERIOR WALL SECTION @ CAFETERIA (GABLE END)
1" = 1'-0"

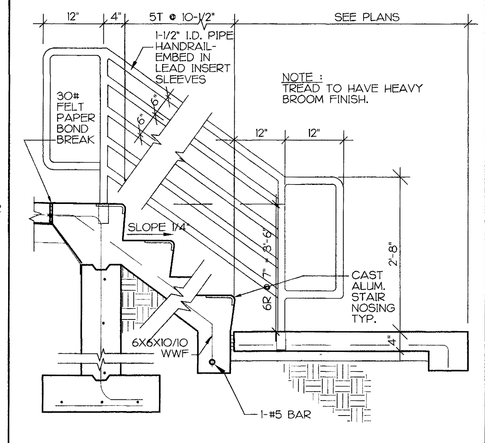

4 STAIR SECTION @ KITCHEN LOADING DOCK
3/4" = 1'-0"

ARCHITECTURE
PROFESSIONAL ASSOCIATION
4021 STIRRUP CREEK DRIVE
CHARLOTTE NC 28209
FAX 527-5545

SEAL

SEAL

ORAN ARCHITECTURE, P.A., HEREBY RESERVES ITS COMMON LAW COPYRIGHT AND OTHER PROPERTY RIGHTS IN THESE DRAWINGS, IDEAS AND DESIGNS INCORPORATED HEREIN. THESE DRAWINGS ARE NOT TO BE REPRODUCED, CHANGED OR COPIED IN ANY FORM OR MANNER WHATSOEVER, NOR ARE THEY TO BE ASSIGNED TO ANY THIRD PARTY, WITHOUT FIRST OBTAINING THE EXPRESS WRITTEN PERMISSION AND CONSENT OF ORAN ARCHITECTURE, P.A. IN THE EVENT OF UNAUTHORIZED REUSE OF THESE DRAWINGS BY THIRD PARTIES, THE UNAUTHORIZED USER AGREES TO FULLY INDEMNIFY ORAN ARCHITECTURE, P.A. AND HOLD ORAN ARCHITECTURE, P.A. HARMLESS FROM ANY DAMAGES, LOSS OR EXPENSE INCLUDING ATTORNEY'S FEES ARISING OUT OF OR RESULTING THEREFROM. ORAN ARCHITECTURE, P.A. SHALL BE INDEMNIFIED AGAINST ANY DAMAGES, LIABILITY OR COST, INCLUDING REASONABLE ATTORNEY'S FEES AND COURT COSTS, ARISING FROM ANY UNAUTHORIZED REUSE OR MODIFICATION OF THESE DRAWINGS BY THE PERSON OR ENTITY TO WHOM THE DRAWINGS ARE CONVEYED OR ANY THIRD PARTY TO WHOM SUCH PERSON OR ENTITY PERMITS THE USE OF THE DRAWINGS SHOWN BY THESE DRAWINGS.

ANDREWS MIDDLE SCHOOL
CHEROKEE COUNTY, N.C.

CHEROKEE COUNTY SCHOOLS

SHEET TITLE
WALL SECTIONS & DETAILS

DRAWN BY	APPROVED BY
V.B.G.	A.O.

JOB NO. AMS-97103
APPROVAL DATE APR 21, '98
BID ISSUE DATE APR 28, '98
REVISIONS

A-1"

SHEET A-15
OF 28
CADD UPDATE: 06/04/97 - 09:41