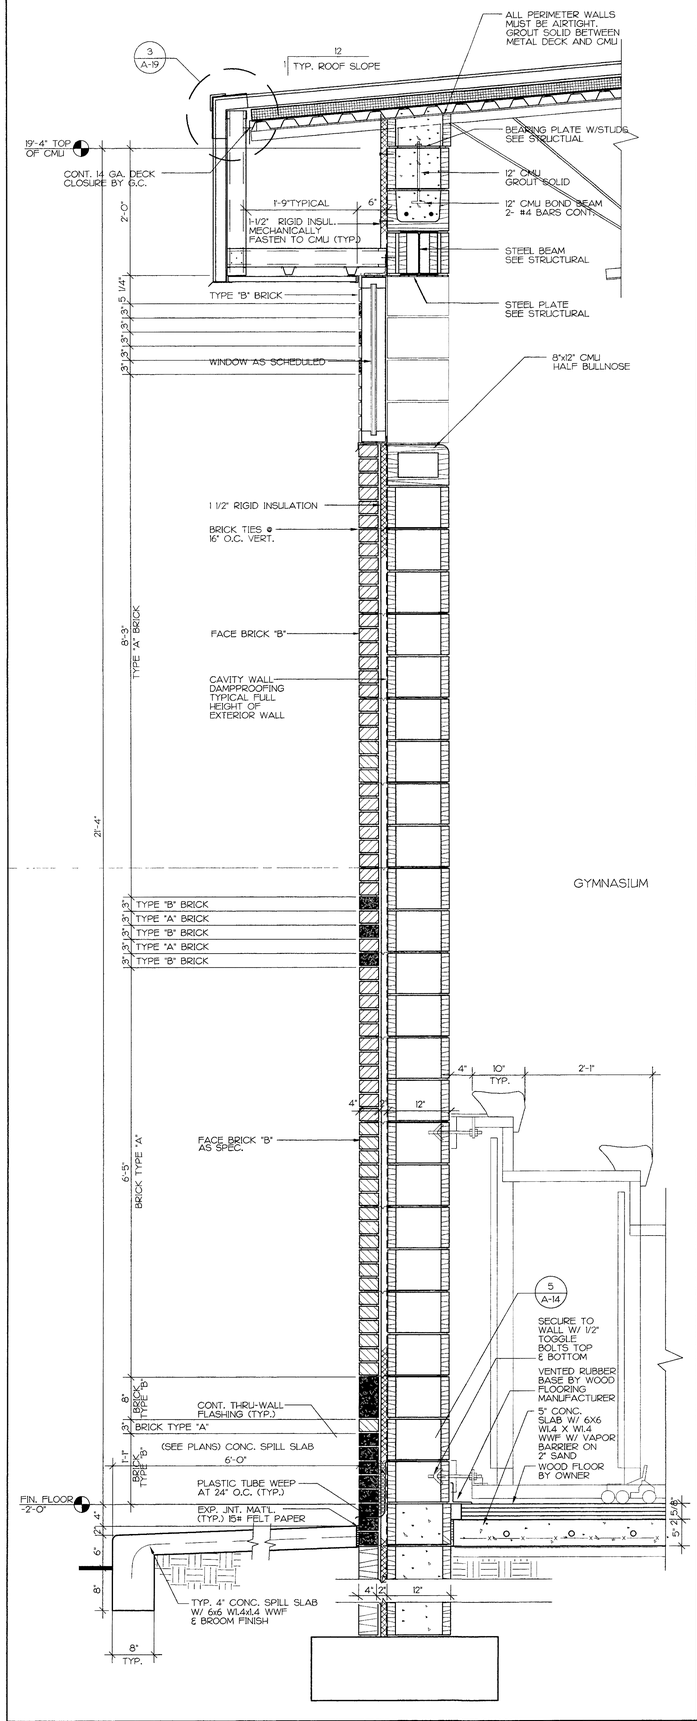

1 WALL SECTION @ GYMNASIUM
1" = 1'- 0"

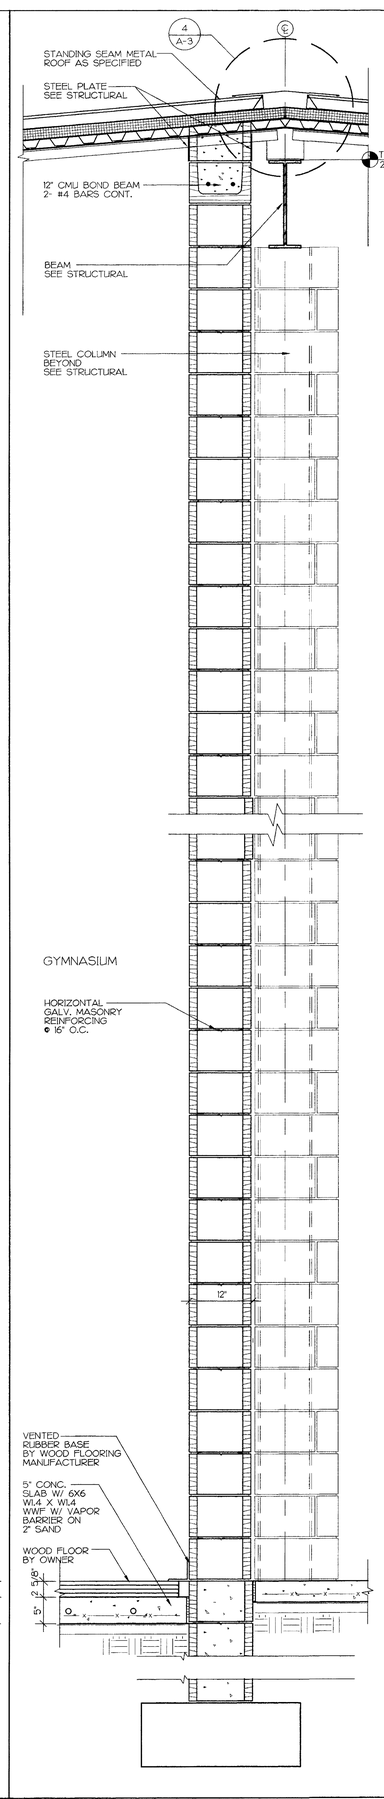

2 WALL SECTION @ GYMNASIUM
1" = 1'- 0"

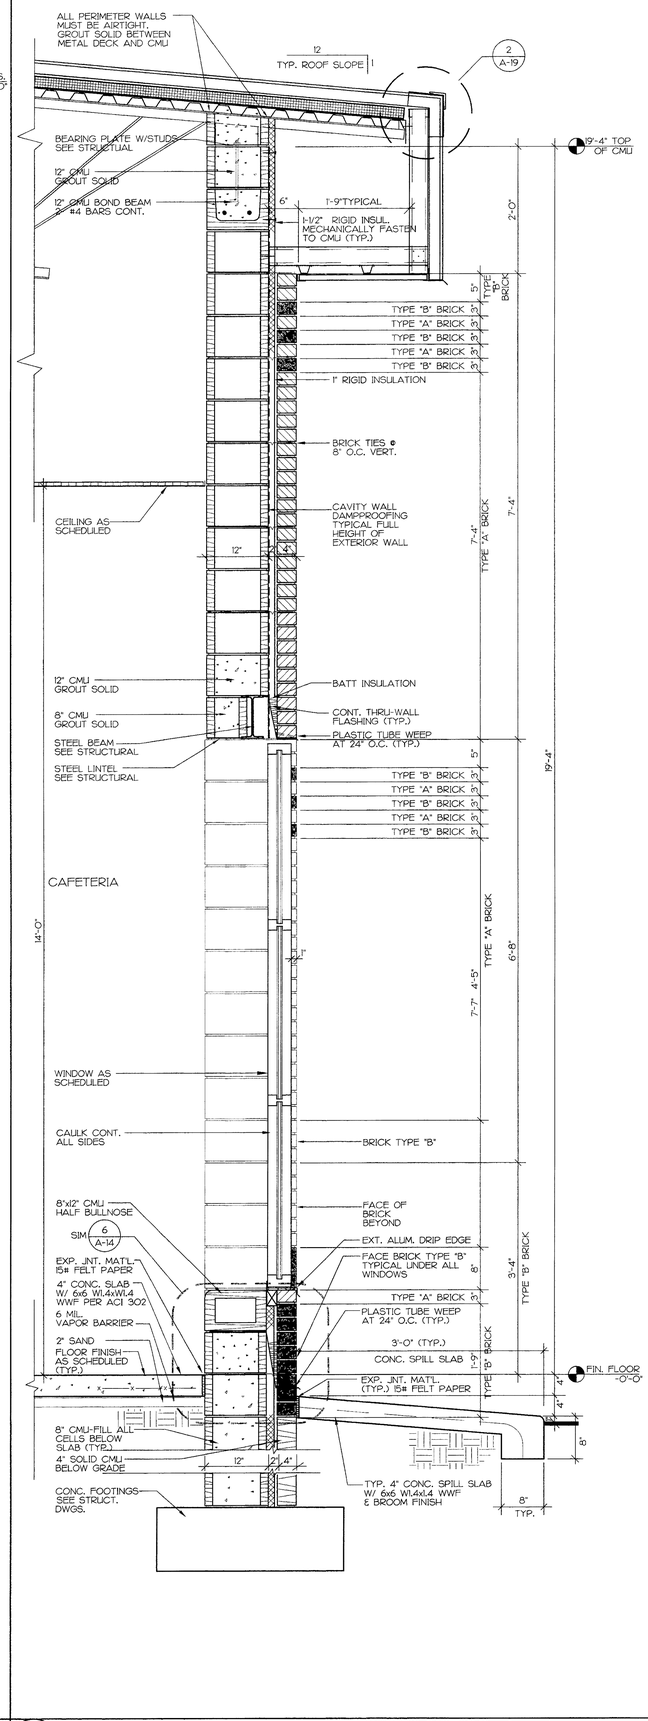

3 WALL SECTION @ CAFETORIUM
1" = 1'- 0"

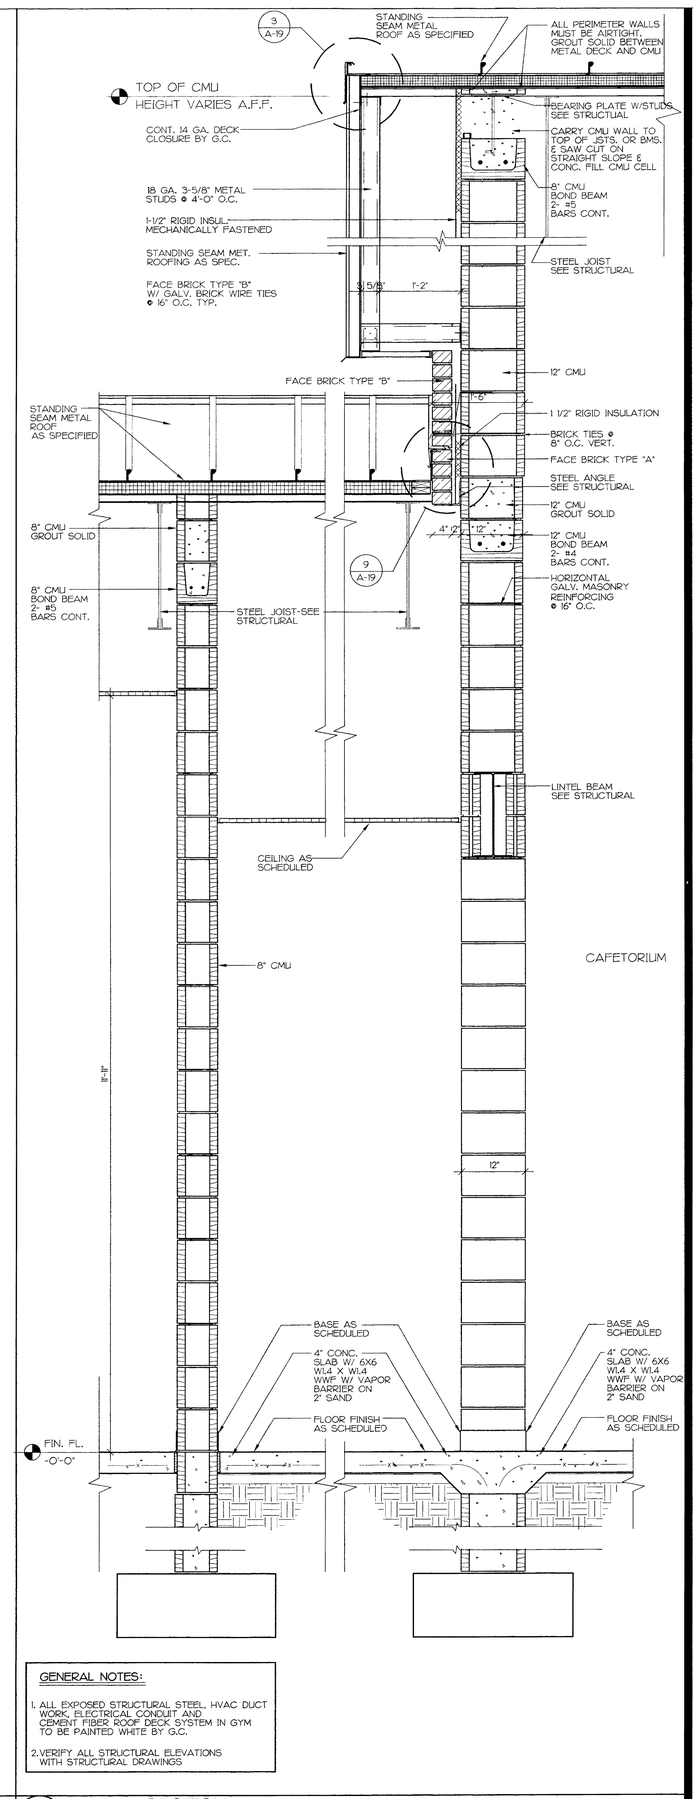

4 WALL SECTION @ GYMNASIUM
1" = 1'- 0"

GENERAL NOTES:

1. ALL EXPOSED STRUCTURAL STEEL, HVAC DUCT WORK, ELECTRICAL CONDUIT AND CEMENT FIBER ROOF DECK SYSTEM IN GYM TO BE PAINTED WHITE BY G.C.
2. VERIFY ALL STRUCTURAL ELEVATIONS WITH STRUCTURAL DRAWINGS

ARCHITECTURE
PROFESSIONAL ASSOCIATION
4701 HEDGEMORE DRIVE
TEL. 527-5555

ODOM ARCHITECTURE, P.A. HEREBY RESERVES ITS COMMON LAW COPYRIGHT AND OTHER PROPERTY RIGHTS IN THESE PLANS AND SPECIFICATIONS. THESE PLANS AND SPECIFICATIONS ARE NOT TO BE REPRODUCED, CHANGED OR COPIED IN ANY FORM OR MANNER WHATSOEVER, NOR ARE THEY TO BE ASSIGNED TO ANY THIRD PARTY, WITHOUT FIRST OBTAINING THE EXPRESS WRITTEN PERMISSION AND CONSENT OF ODOM ARCHITECTURE, P.A. IN THE EVENT OF UNAUTHORIZED REUSE BY OTHERS OR BY OTHER PERSONS FOR OTHER PROJECTS OR EXTENSIONS OF THIS PROJECT, OR ANY ALTERATIONS OF THESE PLANS, CONTRACTORS SHALL INDEMNIFY AND HOLD HARMLESS ODOM ARCHITECTURE, P.A. AND ITS OFFICERS AND EMPLOYEES FROM ALL CLAIMS, DAMAGES, LOSSES AND EXPENSES, INCLUDING ATTORNEYS' FEES, ARISING OUT OF OR RESULTING THEREFROM. ANY SUCH REUSE WITHOUT WRITTEN VERIFICATION OR ADAPTATION BY ODOM ARCHITECTURE, P.A. FOR THE SPECIFIC PURPOSE INTENDED WILL BE AT OWNER'S SOLE RISK AND WITHOUT LIABILITY OR LEGAL EXPOSURE TO ODOM ARCHITECTURE, P.A. AND OWNER SHALL INDEMNIFY AND HOLD HARMLESS ODOM ARCHITECTURE, P.A. AND ITS OFFICERS AND EMPLOYEES FROM ALL CLAIMS, DAMAGES, LOSSES AND EXPENSES, INCLUDING ATTORNEYS' FEES, RESULTING FROM SUCH REUSE. THESE RIGHTS SHALL BE BINDING ON ANY AND ALL SUCCESSORS IN INTEREST, ASSIGNEES AND LEGAL REPRESENTATIVES OF OWNER AND CONTRACTOR. ANY REUSE OF THESE PLANS AND SPECIFICATIONS BY OWNER OR ANYONE ACTING THROUGH OWNER SHALL BE DEEMED TO BE A REUSE BY OWNER.

ANDREWS MIDDLE SCHOOL

CHEROKEE COUNTY SCHOOLS

SHEET TITLE
WALL SECTIONS & DETAILS

DRAWN BY	APPROVED BY
V.B.G.	A.O.
JOB NO.	AMS-9710
APPROVAL DATE	APR 21, 9
BID ISSUE DATE	APR 28, 9
REVISIONS	
	A-

SHEET A-16
OF 28

CADD UPDATE- 06/04/97 - 10-06

S:\AMS\A-16 Mon Apr 21 14:38:50 1998