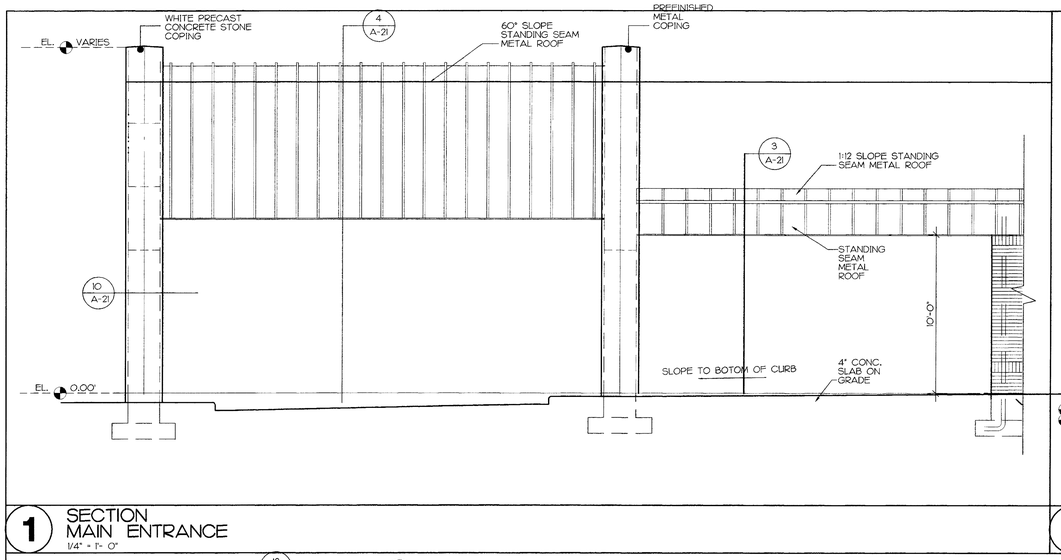

1 SECTION MAIN ENTRANCE
1/4" = 1'- 0"

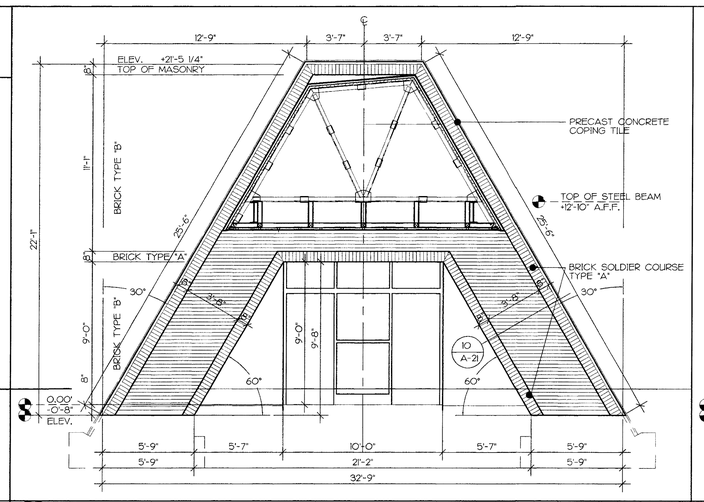

4 TYPICAL SECTION
1/4" = 1'- 0"

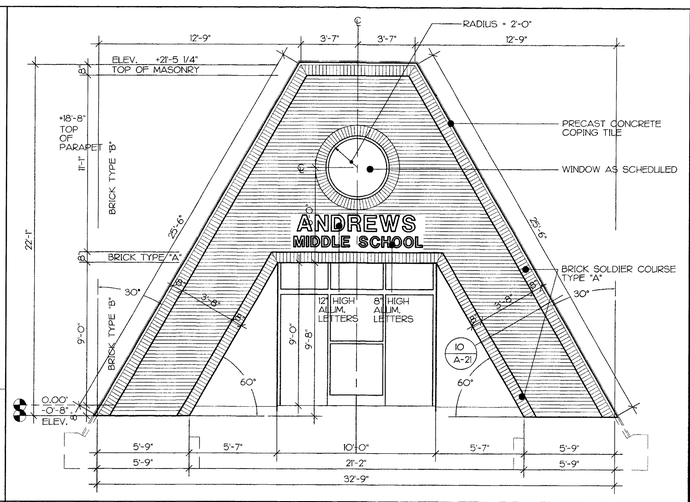

11 FRONT ENTRANCE ELEVATION
1/4" = 1'- 0"

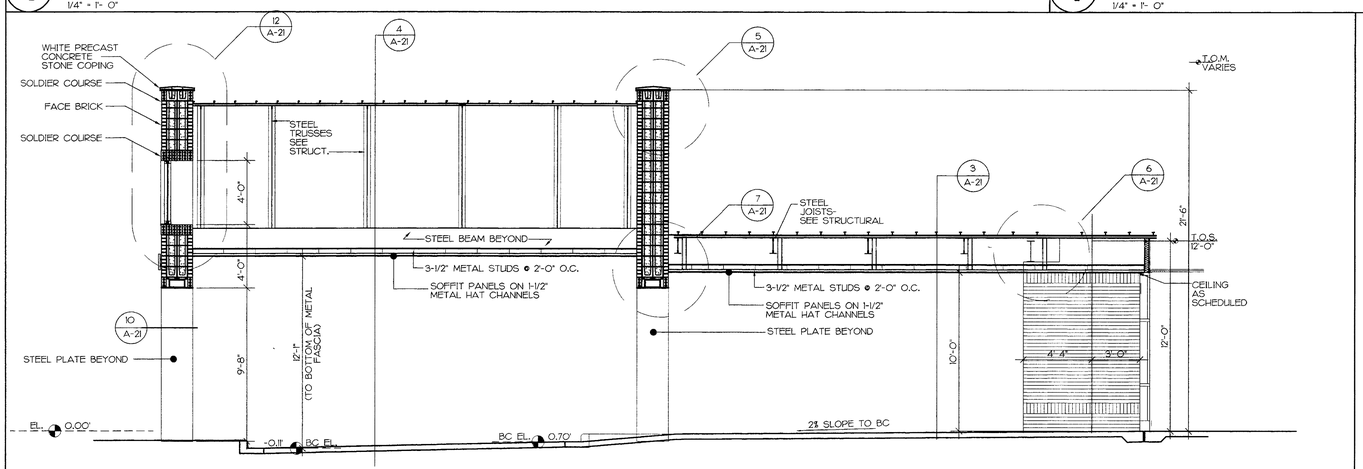

2 SECTION MAIN ENTRANCE
1/4" = 1'- 0"

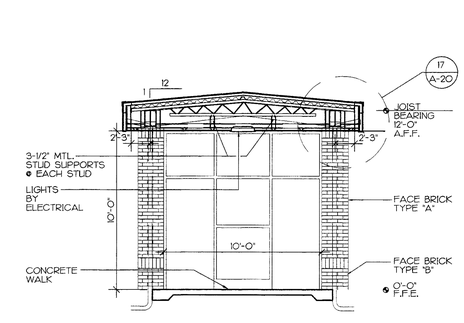

3 FRONT ENTRANCE SECTION
1/4" = 1'- 0"

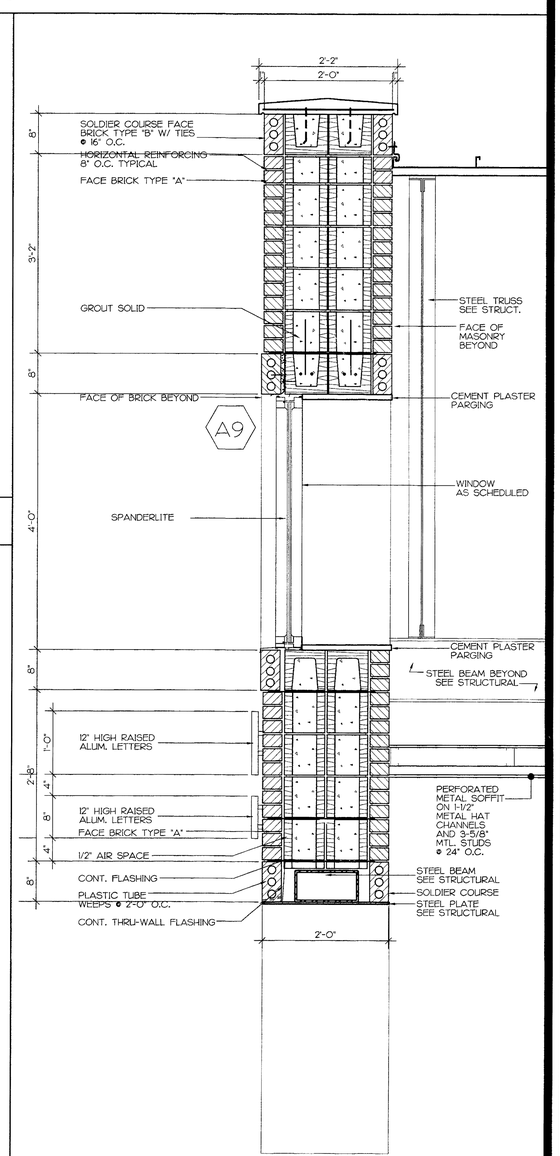

12 TYPICAL SECTION
1" = 1'- 0"

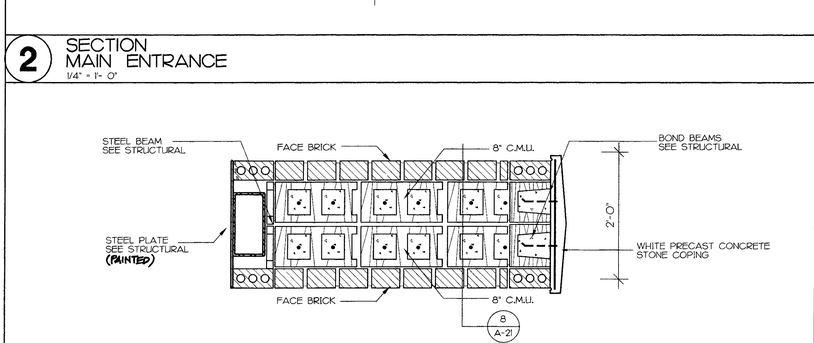

10 SECTION
1" = 1'- 0"

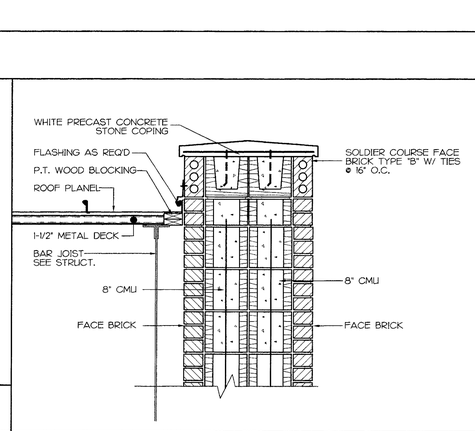

5 SECTION AT PARAPET
1" = 1'- 0"

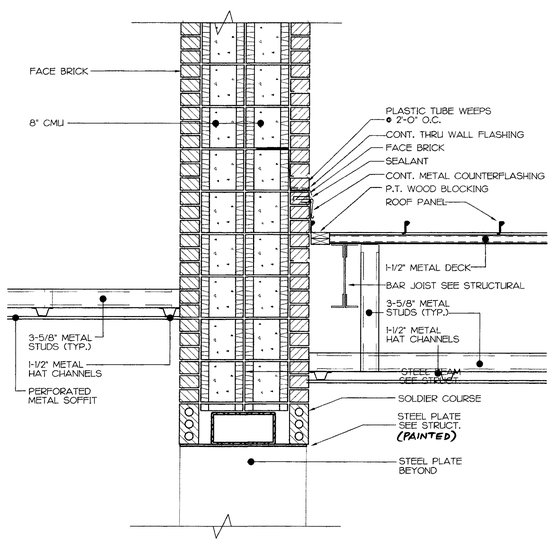

7 TYPICAL SECTION
1" = 1'- 0"

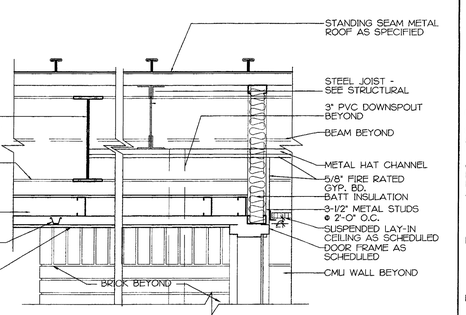

6 TYPICAL SECTION
1" = 1'- 0"

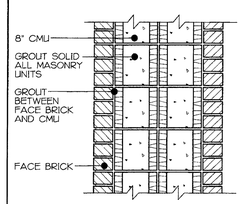

NOTE: SEE STRUCTURAL FOR ALL REINFORCING

8 TYPICAL SECTION
1" = 1'- 0"

ARCHITECTURE
PROFESSIONAL ASSOCIATION
4701 HEDGEMORE DRIVE
CHARLOTTE NC 28209
527-5545
FAX 527-5545

SEAL

SEAL

ORGAN ARCHITECTURE, P.A., HEREBY RESERVES ITS COMMON LAW COPYRIGHT AND OTHER PROPERTY RIGHTS IN THESE PLANS, IDEAS AND DESIGNS. THESE PLANS ARE NOT TO BE CHANGED OR COPIED IN ANY FORM OR MANNER WHATSOEVER, NOR ARE THEY TO BE ASSIGNED TO ANY THIRD PARTY, WITHOUT FIRST OBTAINING THE EXPRESS, WRITTEN PERMISSION FROM ORGAN ARCHITECTURE, P.A. ANY UNAUTHORIZED REUSE OF THESE PLANS WITHOUT SUCH PERMISSION SHALL BE UNLAWFUL AND WILL BE A VIOLATION OF STATUTORY AND COMMON LAW COPYRIGHT, AND WILL ENTITLE ORGAN ARCHITECTURE, P.A. TO INTEGRATED DAMAGES, INCLUDING BUT NOT LIMITED TO, ATTORNEY'S FEES AND COSTS. VISUAL CONTACT WITH THESE PLANS SHALL CONSTITUTE PRIMA FACIE EVIDENCE OF ACCEPTANCE OF THESE RESTRICTIONS. ANY DISTRIBUTION OR REPRODUCTION OF ANY OF THESE PLANS OR ANY PART THEREOF, WHICH ALTERS ANY OF THE INFORMATION FROM DRAWINGS, CONDITIONS AND SPECIFICATIONS SHOWN BY THESE DRAWINGS.

ANDREWS MIDDLE SCHOOL CHEROKEE COUNTY, N.C.

CHEROKEE COUNTY SCHOOLS

SHEET TITLE
ENTRANCE SECTION & DETAILS

DRAWN BY	APPROVED BY
V.B.G.	A.O.

JOB NO. AMS-97103
APPROVAL DATE APR 21, '98
BID ISSUE DATE APR 28, '98
REVISIONS

A=1/4

SHEET A-21
OF 28

CADD UPDATE: 04/24/98 - 09:11