NOTE: ALL EXPOSED STEEL LINTELS TO BE GALVANIZED, TYPICAL.

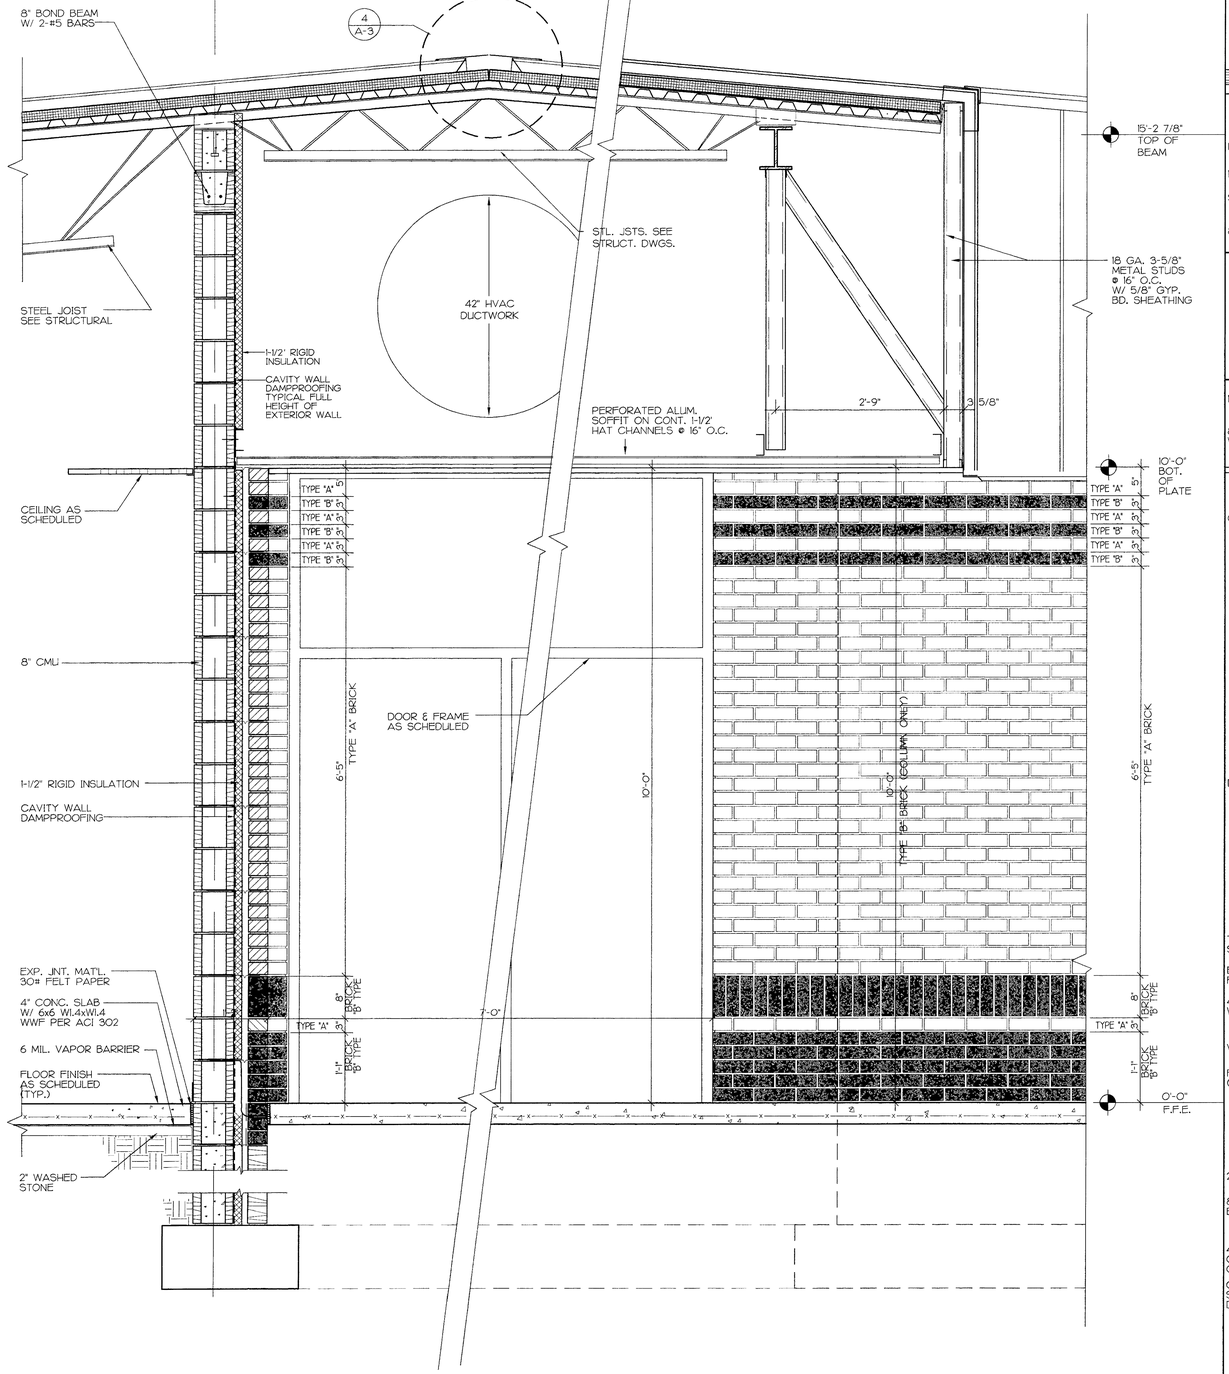

1 GATEWAY SECTION @ CLASSROOM WING
1" = 1'-0"

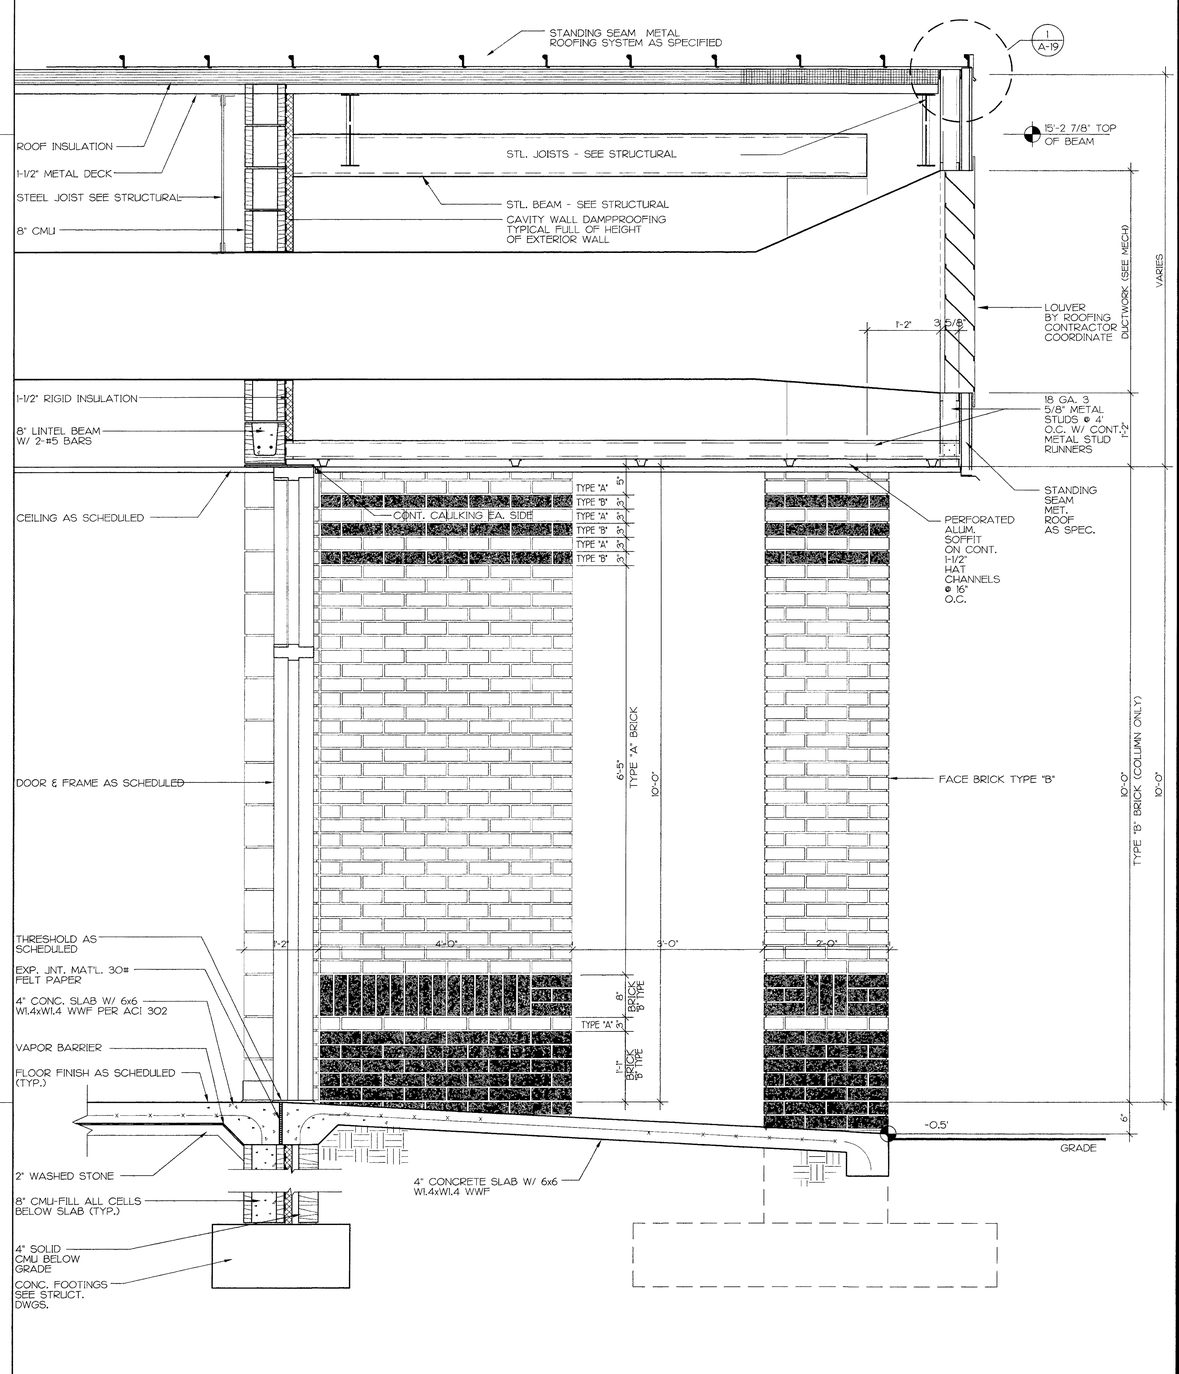

2 GATEWAY SECTION @ CLASSROOM WING
1" = 1'-0"

ARCHITECTURE
PROFESSIONAL ASSOCIATION
4701 HEDGEMORE DRIVE
CHARLOTTE NC 28209
TEL 527-5545
FAX 527-5545

SEAL

SEAL

ORGAN ARCHITECTURE, P.A., HEREBY RESERVES ITS COMMON LAW COPYRIGHT AND OTHER PROPERTY RIGHTS IN THESE DRAWINGS. DRAWINGS NOT TO BE REPRODUCED, CHANGED OR COPIED IN ANY FORM OR MANNER WHATSOEVER, NOR ARE THEY TO BE ASSIGNED TO ANY THIRD PARTY, WITHOUT FIRST OBTAINING THE EXPRESS WRITTEN PERMISSION AND CONSENT OF ORGAN ARCHITECTURE, P.A. ANY UNAUTHORIZED USE, WITHOUT SUCH PERMISSION AND CONSENT SHALL BE AT THE USER'S SOLE RISK AND WITHOUT LIABILITY TO ORGAN ARCHITECTURE, P.A. AND USER AGREES TO INDEMNIFY AND HOLD HARMLESS ORGAN ARCHITECTURE, P.A. AND ITS OFFICERS AND EMPLOYEES FROM ALL DAMAGES, LOSSES AND EXPENSES ARISING OUT OF OR RESULTING THEREFROM. SUBMISSION OR DISTRIBUTION OF THESE DRAWINGS TO MEET OFFICIAL REGULATORY REQUIREMENTS OR FOR OTHER PURPOSES IN CONNECTION WITH THE PROJECT IS NOT TO BE CONSTRUED AS PUBLICATION IN DEROGATION OF ORGAN ARCHITECTURE, P.A.'S COPYRIGHT OR OTHER RIGHTS. ANY USE OF THESE DRAWINGS, INCLUDING BUT NOT LIMITED TO CONSTRUCTION AND/OR FABRICATION OF ANY ITEMS SHOWN BY THESE DRAWINGS, WITHOUT THE EXPRESS WRITTEN CONSENT OF ORGAN ARCHITECTURE, P.A. IS PROHIBITED. ANY USE SHALL BE DEEMED TO BE AN AGREEMENT TO THE FOREGOING AND TO BE BOUND BY THE TERMS HEREOF. ANY USE SHALL BE LIMITED TO THE SPECIFIC PROJECT SHOWN BY THESE DRAWINGS.

ANDREWS MIDDLE SCHOOL
CHEROKEE COUNTY, N.C.

CHEROKEE COUNTY SCHOOLS

SHEET TITLE
WALL SECTIONS & DETAILS

DRAWN BY	APPROVED BY
V.B.G.	A.O.

JOB NO. AMS-97103
APPROVAL DATE APR 21, '98
BID ISSUE DATE APR 28, '98
REVISIONS

A-1"

SHEET A-22
OF 28

CADD UPDATE: 03/31/98 - 11:05