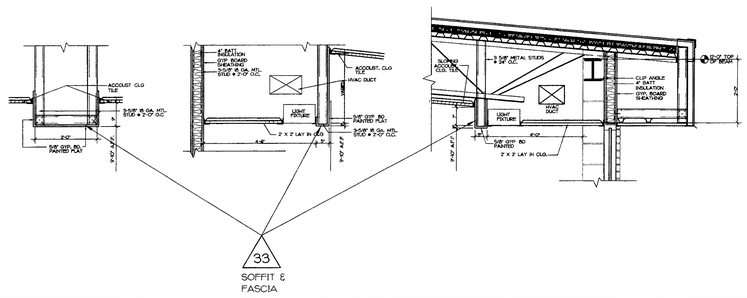

1 SOFFIT FINISH DETAILS
1/2" = 1'- 0"

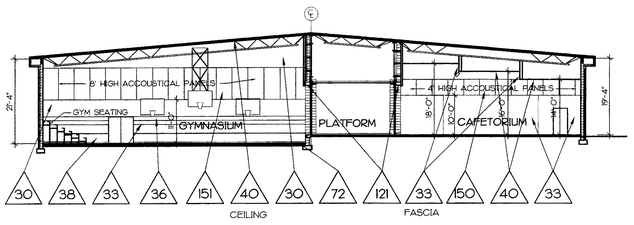

2 BUILDING SECTION
1/16" = 1'- 0"

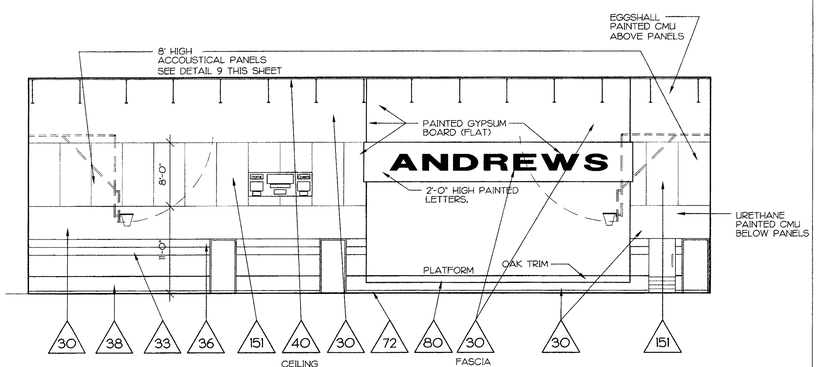

3 INTERIOR ELEVATION
1/8" = 1' - 0"

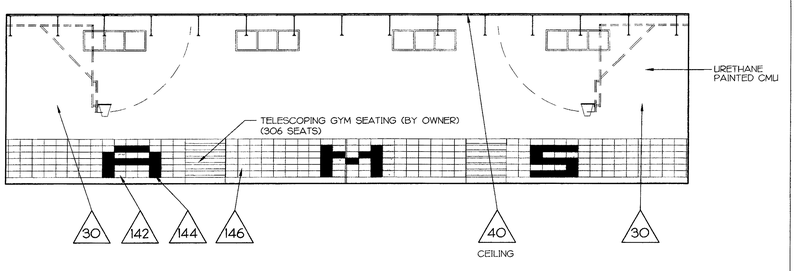

4 INTERIOR ELEVATION
1/8" = 1' - 0"

MATERIALS LIST

NO.	MATERIAL	MANUFAC.	MODEL/TYPE	COLOR	GENERAL NOTES
1	CARPET	COLLINS & AIKMAN	PLEXUS II GUARDIAN PLUS	30017 ASTER	
2	CARPET ACCENT	COLLINS & AIKMAN	PLEXUS II TIMELESS ETERNA	60055 MEDITERRANEAN	
9	RAISED DESIGN RUBBER TILE	ROPPE	20"x20"	87 BURGUNDY	RAISED DISC. ON INT. RAMP
10	VINYL TILE	ARMSTRONG EXCELON	IMPERIAL	51908 PEWTER	
12	VINYL TILE	ARMSTRONG EXCELON	IMPERIAL	51902 MAUVE	
13	VINYL TILE	ARMSTRONG EXCELON	IMPERIAL	51914 BURGUNDY	
14	VINYL TILE	ARMSTRONG EXCELON	IMPERIAL	51916 DUTCH DELFT	
20	PLASTIC LAMINATE	WILSON ART		D315-6 PLATINUM	COUNTERTOPS
21	EPOXY			BLACK	SCIENCE ROOM COUNTERTOPS
29	PLASTIC LAMINATE	WILSON ART		7817-60 OREGON OAK	CABINET FACES
30	PAINT	GLIDDEN		50GY 72/012 LT.GRAY	
31	PAINT	GLIDDEN		50GY 53/017 GRAY	HM. DOOR & WINDOW FRAMES
33	PAINT	GLIDDEN		70RR 19/190 MAUVE	
36	PAINT	GLIDDEN		10BB 29/145 BLUE	
38	PAINT	GLIDDEN			
40	PAINT	GLIDDEN	TEXTURED PAINT	30GY 88/014 WHITE	GYP. BD. CEILINGS/ GYMNASIUM
46	PAINT	GLIDDEN		90GG 15/398 BLACK	
50	VINYL FABRIC	GENON	GLENSHIRE TWEED	S2-79-MM MORNING MIST	GYP. BOARD WALLS
52	VINYL FABRIC	GENON	PIONEER	SI-04-H6 ROSE	GYP. BOARD WALLS
55	VINYL FABRIC	GENON	PIONEER	SI-04-BH BAHAMA	GYP. BOARD WALLS
60	CERAMIC TILE WALL & BASE	U.S. CERAMIC	4-1/4" x 4-1/4"	MATTE WHITE	TYPICAL WALLS
61	PORC. CER. TILE (TYP.)	SUMMITVILLE	8" x 8"	76 STEEL BLUE	KITCHEN
62	CERAMIC TILE WALL	U.S. CERAMIC	4-1/4" x 4-1/4"	U-736 BURGUNDY	ACCENT COLOR GIRLS
63	CERAMIC TILE WALL	U.S. CERAMIC	4-1/4" x 4-1/4"	U-728 NAVY	ACCENT COLOR BOYS
64	CERAMIC TILE MOSAIC	AMERICAN OLEAN "EGYPTSTONES"	2" x 2"	C33 DYNASTY ROSE	GIRLS TOILET & LOCKER ROOMS
65	CERAMIC TILE MOSAIC	AMERICAN OLEAN "EGYPTSTONES"	2" x 2"	C35 IMPERIAL BLUE	BOYS TOILET & LOCKER ROOMS
66	PORC. CER. TILE	AMERICAN OLEAN "TERRA PAVER"	12" x 12"	TK 93 RUBINO	LOBBY
67	PORC. CER. TILE	AMERICAN OLEAN "TERRA PAVER"	12" x 12"	"MARITAGA"	LOBBY
68	PORC. CER. TILE	AMERICAN OLEAN "TERRA PAVER"	12" x 12"	W 69 ASH ROSE	LOBBY
69	PORC. CER. TILE FLOOR & BASE	AMERICAN OLEAN "TERRA PAVER"	12" x 12"	TK 14 TRANSVAAL	LOBBY BASE
70	EPOXY GROUT	LATICRETE	3/8"	42 PLATINUM	LOBBY & KITCHEN
71	EPOXY GROUT	LATICRETE	3/8"	44 BRIGHT	BATHROOM BASE TILE
72	RUBBER BASE	ROPPE	4" RUBBER	85 BURGUNDY	TYPICAL
80	WOOD FLOORING	SEE SPEC 06200		RED OAK	GYMNASIUM (BY OWNER)
90	TOILET PARTITIONS	CAPITOL PARTITIONS	PRO-NOLIC	D 315-6 PLATINUM	TOILET PART. WALLS
92	TOILET PARTITIONS	CAPITOL PARTITIONS	PRO-NOLIC	D98-60 WILDROSE	GIRLS TOIL. PART. DOORS
94	TOILET PARTITIONS	CAPITOL PARTITIONS	PRO-NOLIC	D321-6 BRITTANY BLUE	BOYS TOIL. PART. DOORS
100	TACK BOARDS/STRIPS	PENINSULAR SLATE	BULLETIN BOARD	FLANNEL LOOP	TYPICAL
101	MARKER BOARDS	PENINSULAR SLATE	PORCELAIN PLUS	SILVER SCREEN GREY	TYPICAL
102	DOOR SIGNS	ACRYLITE SIGNAGE INDUSTRIES	SEE SPEC 10400	BURGUNDY WITH WHITE LETTERS	TYPICAL
110	CEILING TILE	USG	AURATONE	OMNI FISSURED	TYPICAL TYPE "A"
111	CEILING TILE	USG	AURATONE	METAL FACE FC	HIGH HUMIDITY AREAS KITCHEN AND TOILET. TYPE "B"
112	CEILING GRID	DONN	DX-24 SYSTEM	WHITE	TYPICAL
113	CEILING GRID	DONN	DX-LA24 SYSTEM	WHITE	HIGH HUMIDITY AREAS KITCHEN AND TOILET.
120	OPERABLE WALLS	HUFCOR	VINYL FINISH HIGHLAND	STONE # 227	
121	STAGE CURTAIN	UNITED STAGE EQUIPMENT	FABRIC	RUBY 1072	PLATFORM
123	SHEET VINYL	MANNINGTON	FIELDS	WHITE MULTIFLEC 13004	SINGLE TOILETS AS SCHED.
125	VERTICAL BLINDS	LEVELOR	3-1/2" VERTICAL	820 SQUIRREL GRAY	CLERESTORY WINDOWS
132	LOCKERS	G.S.W.		HUSSEY #500	KITCHEN
135	LOCKERS	G.S.W.		HUSSEY #500	CORRIDOR (STUDENT)
142	GYM SEATING	HUSSEY		500 DUSTY ROSE	SEATS,ENDS & LOGO SHADOW
144	GYM SEATING	HUSSEY		983 BLACK	LOGO
146	GYM SEATING	HUSSEY		5483 TEAL GREEN	VERTICAL FRONTS
150	ACOUSTICAL PANELS	CONWED	GUILFORD	1438 CARNIVAL	
151	ACOUSTICAL PANELS	CONWED	GUILFORD	1122 MOONSTONE	
160	ROOF	GLIDDEN	61BA3712	T-PANTONE 3145C	METAL ROOF COLOR

*NOTE: SOME OF THE MATERIALS LISTED ABOVE MAY NOT BE USED.

GENERAL NOTES

1. DO NOT PROCEED WITH MATERIAL ORDERING AND APPLICATION PRIOR TO FINAL APPROVAL FROM ARCHITECT.
2. ALL SUBSTITUTIONS SHALL BE SUBMITTED TO ARCHITECT BY EACH MATERIAL SAMPLE AND MATCHING COLORS.
3. G.C. WILL MEET WITH ARCHITECT FOR REVIEW OF MATERIALS AND INSTALLATIONS.
4. PAINT EXTERIOR DOORS AND FRAMES TO MATCH ROOF COLOR.
5. PAINT ALL INTERIOR DOOR VIEW PANEL STEEL FRAMES TO MATCH DOOR FRAMES.
6. PAINT ALL ELECTRICAL & SECURITY PANEL COVERS TO MATCH DOOR FRAMES.
6. ALL STORAGE SHELVING TO BE PAINTED #30. IF MANUF. SHELVING USED THEY WILL BE NATURAL FINISH W/ 2 COATS OF LACKER.
8. TWO COATS OF CLEAR URETHANE (NO PAINT/ STAIN) TO BE APPLIED TO ALL INTERIOR WOOD DOORS.
9. PAINT ALL INTERIOR METAL DOOR AND FRAMES EGGSHELL ENAMEL.
10. PAINT ALL EXPOSED MISC. STEEL EGGSHELL ENAM.
11. ALL PAINTED GYP. BD. SHALL BE EGG SHELL ENAMEL. EXCEPT SOFFITS & FASCIAS ABOVE FLOOR LEVEL WILL BE FLAT PAINT.
12. PAINT ALL EXISTING EXTERIOR DOORS AND DOOR FRAMES ON EXTERIOR SIDE (TYP).
13. PAINT ALL EXPOSED HVAC DUCT WORK IN FINISHED AREAS
14. PAINT FOR ALL GWB SURFACES TO BE FLAT FINISH

ROOM FINISH SCHEDULE

NO.	ROOM	FLOOR: CARPET	FLOOR: WOOD	FLOOR: VINYL COMPOSITE TILE	FLOOR: VINYL SHEET	FLOOR: RUBBER TILE	FLOOR: PORC. CER. TILE 12X12 TYPE "B"	FLOOR: PORC. CER. TILE 8X8 TYPE "III"	FLOOR: PORC. CER. TILE 2X2 TYPE "III"	FLOOR: SEALED EXPOSED CONCRETE	BASE: RUBBER	BASE: PORC. CER. TILE	BASE: TYPE II CER. TILE 8x8	BASE: CER. TILE 4X4	WALLS: EGGSHELL PAINT	WALLS: ACRYLIC PAINT	WALLS: ACCENTING WALL	WALLS: WALL TRIM PAINT (2"+2")	WALLS: ACCOUST. PANELS	WALLS: VINYL FABRIC ON GYP. BD.	WALLS: EXPOSED BRICK	CEILING: 2x2 LAY IN TYPE "A"	CEILING: 2x2 LAY IN TYPE "B"	CEILING: EXPOSED (PAINTED)	CEILING: SUSPENDED GYP.BD.	CLG HT.	REMARKS
100	LOBBY					9	M					69				30		61			110			40	9'-11"/14'-0"	* 4" X 12" BASE
101	CORRIDOR			M							72					30		61			110				9'-11"	
102	RECEPTION	4									72				30					50	110				9'-11"	
103	HALL	1									72				30					50	110				9'-0"	
104	SECRETARY	1									72				30					50	110				9'-0"	
105	SIMS	1									72				30					50	110				9'-0"	
106	PRINCIPAL	1									72				30		36			50	110				9'-11"	
107	CONFERENCE	1									72				30		36		61	63	110				9'-11"	
108	GUIDANCE	1									72				30		36			50	110				9'-11"	
109	OFFICE	1									72				30					50	110				9'-0"	
110	OFFICE	1									72				30					50	110				9'-0"	
111	STAFF TOILET				23						72					30					110				9'-0"	
112	HEALTH			14							72				30					50	110				9'-0"	
113	TOILET				23						72					30					110				9'-0"	
114	WORKROOM	1									72				30					50	110				9'-11"	
115	RESOURCE			14							72				30		36			50	110				9'-11"	
116	SCIENCE ROOM			14 10							72				30		36			50	110				9'-11"	
117	PREPROOM				14							72				30							110			9'-0"	
118,122	CLASSROOM			14 10							72				30		36			50	110				9'-11"	
123	COMPUTER RM.	1									72				30		36			50	110				9'-0"	
124	MEDIA CENTER	2									72				30		36			61	110			36	9'-11"/11'-0"	
125	WORKROOM			14							72				30					50	110				9'-0"	
126	COMM. ROOM	1									72				30						110				9'-0"	
127	STUDENT PRODUCTION	1									72				30					50	110				9'-11"	
128	A.V. STORAGE			14							72				30					50				40	EXPOSED	
129	BOOK STORAGE	1		10							72				30						110				9'-0"	
130	RESOURCE RM.			12							72				30					50	110				9'-11"	
131	TEACHER TEAM ROOM			12							72				30					50	110				9'-11"	
132	READING/ RECOVERY			10							72				30						110				9'-0"	
133	PREVOCATIONAL CLASSROOM			M							72				30		33				110				9'-11"	
134	STORAGE			10							72				30									40	EXPOSED	
201	CORRIDOR			M							72					30		36 63			110				9'-11"	
202,203	SCIENCE ROOM			14 10							72				30		36			50	110				9'-11"	
204-209	CLASSROOM	1		10							72				30		33			50	110				9'-11"	
210-211	PREPROOM			14							72				30						110				9'-0"	
301	CORRIDOR			M		9					72					30		36 63			110				9'-11"/11'-11"	* RAISED DESIGN RUBBER TILE ON RAMPS ONLY
302	STAFF TOILET				23						72					30					110				9'-0"	
303	BOYS			*				65				60 65				30	36					111			9'-11"	* V.C.T. IN VESTIBULE
304	GIRLS			*				64				60 62				30	33					111			9'-11"	* V.C.T. IN VESTIBULE
305	STAFF TOILET				23						72					30					110				9'-0"	
306	CUSTODIAN										72					30								40	EXPOSED	
307	GENERAL STORAGE										72				30									40	EXPOSED	
308	MUSIC/ART CLASSROOM	1		M							72				30		36				110				12'-0"	
309	MUSIC STORAGE			10							72				30						110				9'-0"	
310	ART STORAGE			10							72				30						110				9'-0"	
311	GYMNASIUM										*				30				36 63	151				40	EXPOSED	WOOD FLOOR BY OWNER
312	P.E. STORAGE			10							72				30									40	EXPOSED	
313	CAFETORIUM			M							72					30	36	36 63		50	110				14',16',18'	
314	PLATFORM			13							72				30						110				12'-0"	
315	STORAGE			10							72				30									40	EXPOSED	
316	DISH RETURN			10							72					30						111			9'-11"	
317	KITCHEN						61					61				30						111			9'-11"	
318	DISHWASH						61					61				30						111			9'-11"	
319	OFFICE						61					61				30						111			9'-11"	
320	HALL						61					61				30						111			9'-11"	
321	CUSTODIAN						61					61				30						111			9'-0"	
322	LOCKERS						61					61				30						111			9'-11"	
323	TOILET						61					61				30						111			9'-0"	
324	DRY STORAGE			10							72					30						111			9'-11"	
325	CAN WASH										72					30								40	EXPOSED	
326	EQUIPTMENT										72				30									40	EXPOSED	
327	BOILER ROOM										72				30									*	BOTTOM OF STEEL JST.	* 2 HR. CLG WITH 2 LAYERS OF 5/8 GYP. BD.

ARCHITECTURE
PROFESSIONAL ASSOCIATION
4701 HEDGEMORE DRIVE
CHARLOTTE NC 28209
TEL 527-5545
FAX 527-5545

ORGAN ARCHITECTURE, P.A., HEREBY RESERVES ITS COMMON LAW COPYRIGHT AND OTHER PROPERTY RIGHTS IN THESE PLANS, SPECIFICATIONS, AND IDEAS. THESE DRAWINGS, IDEAS AND DESIGNS ARE NOT TO BE CHANGED OR COPIED IN ANY FORM WHATSOEVER, NOR ARE THEY TO BE ASSIGNED TO ANY THIRD PERSON, FIRM OR CORPORATION WITHOUT THE PRIOR WRITTEN PERMISSION FROM ORGAN ARCHITECTURE, P.A. AND THE COMMISSION OF THE OWNER. ANY REPRODUCTION OF THESE PLANS AND SPECIFICATIONS OR ANY PORTION THEREOF, OR ANY VISUAL DUPLICATION OF THE ARCHITECTURAL CONCEPTS SHALL CONSTITUTE AN INFRINGEMENT OF COMMON LAW COPYRIGHT AND OTHER PROPERTY RIGHTS OF ORGAN ARCHITECTURE, P.A. ALL RIGHTS RESERVED. ANY CHANGES IN THE PLANS AND SPECIFICATIONS AND/OR CONDITIONS IN THE PLANS AND SPECIFICATIONS FROM ONE PROJECT TO ANOTHER SHALL BE AT THE SOLE RISK OF THE PERSON OR ENTITY MAKING SUCH CHANGES AND CONDITIONS AND SHALL BE WITHOUT LIABILITY OR LEGAL EXPOSURE TO ORGAN ARCHITECTURE, P.A. ANY USE OF THESE PLANS AND SPECIFICATIONS FOR ANY PURPOSE OTHER THAN THE ONE INTENDED BY ORGAN ARCHITECTURE, P.A. SHALL BE AT THE SOLE RISK OF THE PERSON OR ENTITY MAKING SUCH USE AND SHALL BE WITHOUT LIABILITY OR LEGAL EXPOSURE TO ORGAN ARCHITECTURE, P.A. ANY USE OF THESE PLANS AND SPECIFICATIONS SHALL CONSTITUTE AN AGREEMENT TO INDEMNIFY ORGAN ARCHITECTURE, P.A. FROM DAMAGES AND LOSSES ARISING FROM SUCH USE.

SEAL

SEAL

ANDREWS MIDDLE SCHOOL
CHEROKEE COUNTY, N.C.

CHEROKEE COUNTY SCHOOLS

SHEET TITLE
ROOM FINISH & MATERIAL SCHEDULE

DRAWN BY	APPROVED BY
V.B.G.	A.O.

JOB NO. AMS-97103
APPROVAL DATE APR 21, '98
BID ISSUE DATE APR 28, '98
REVISIONS

A-26..A-1/8

SHEET A-26
OF 28

CADD UPDATE: 06/20/97 - 09:50