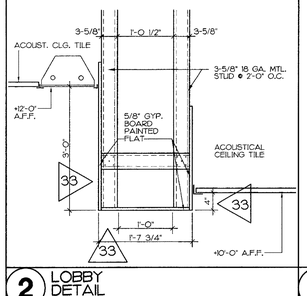

2 LOBBY DETAIL
1" = 1'-0"

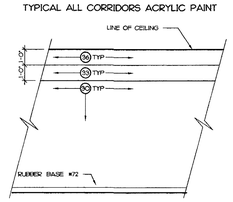

3 ELEVATION @ CORRIDOR
NTS

SYM	DESCRIPTION
2	FLOOR FINISH MATERIAL
72	FLOOR BASE DESIGNATION
30	WALL FINISH MATERIAL
30 / 50 / 12 / 10	WALL FINISH MATERIAL WALL ACCENT COLOR WALL ACCENT COLOR FLOOR FINISH MATERIAL
60 / 29	PLASTIC LAMINATE COUNTER TOP PLASTIC LAMINATE CABINET FACES

4 LEGEND FINISH MAT.

SYM	ROOM TYPE	AREAS				
		FLOOR	TYP. CMU WALLS	GYP. BD. WALLS	ACCENT WALL	BASE
1	TYPICAL	10	30	50	32	72
2	TYPICAL	12	30	50	32	72
3	STUDENT TOILET	123	30			72
4	STAFF TOILET	123	30			72
5	CUSTADIAN	10	30			72

5 SCHEDULE TYP. ROOM

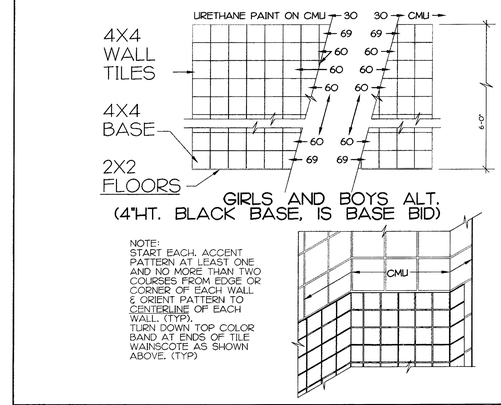

6 DETAIL WAINSCOTE ELEVATION ALT.
N.T.S.

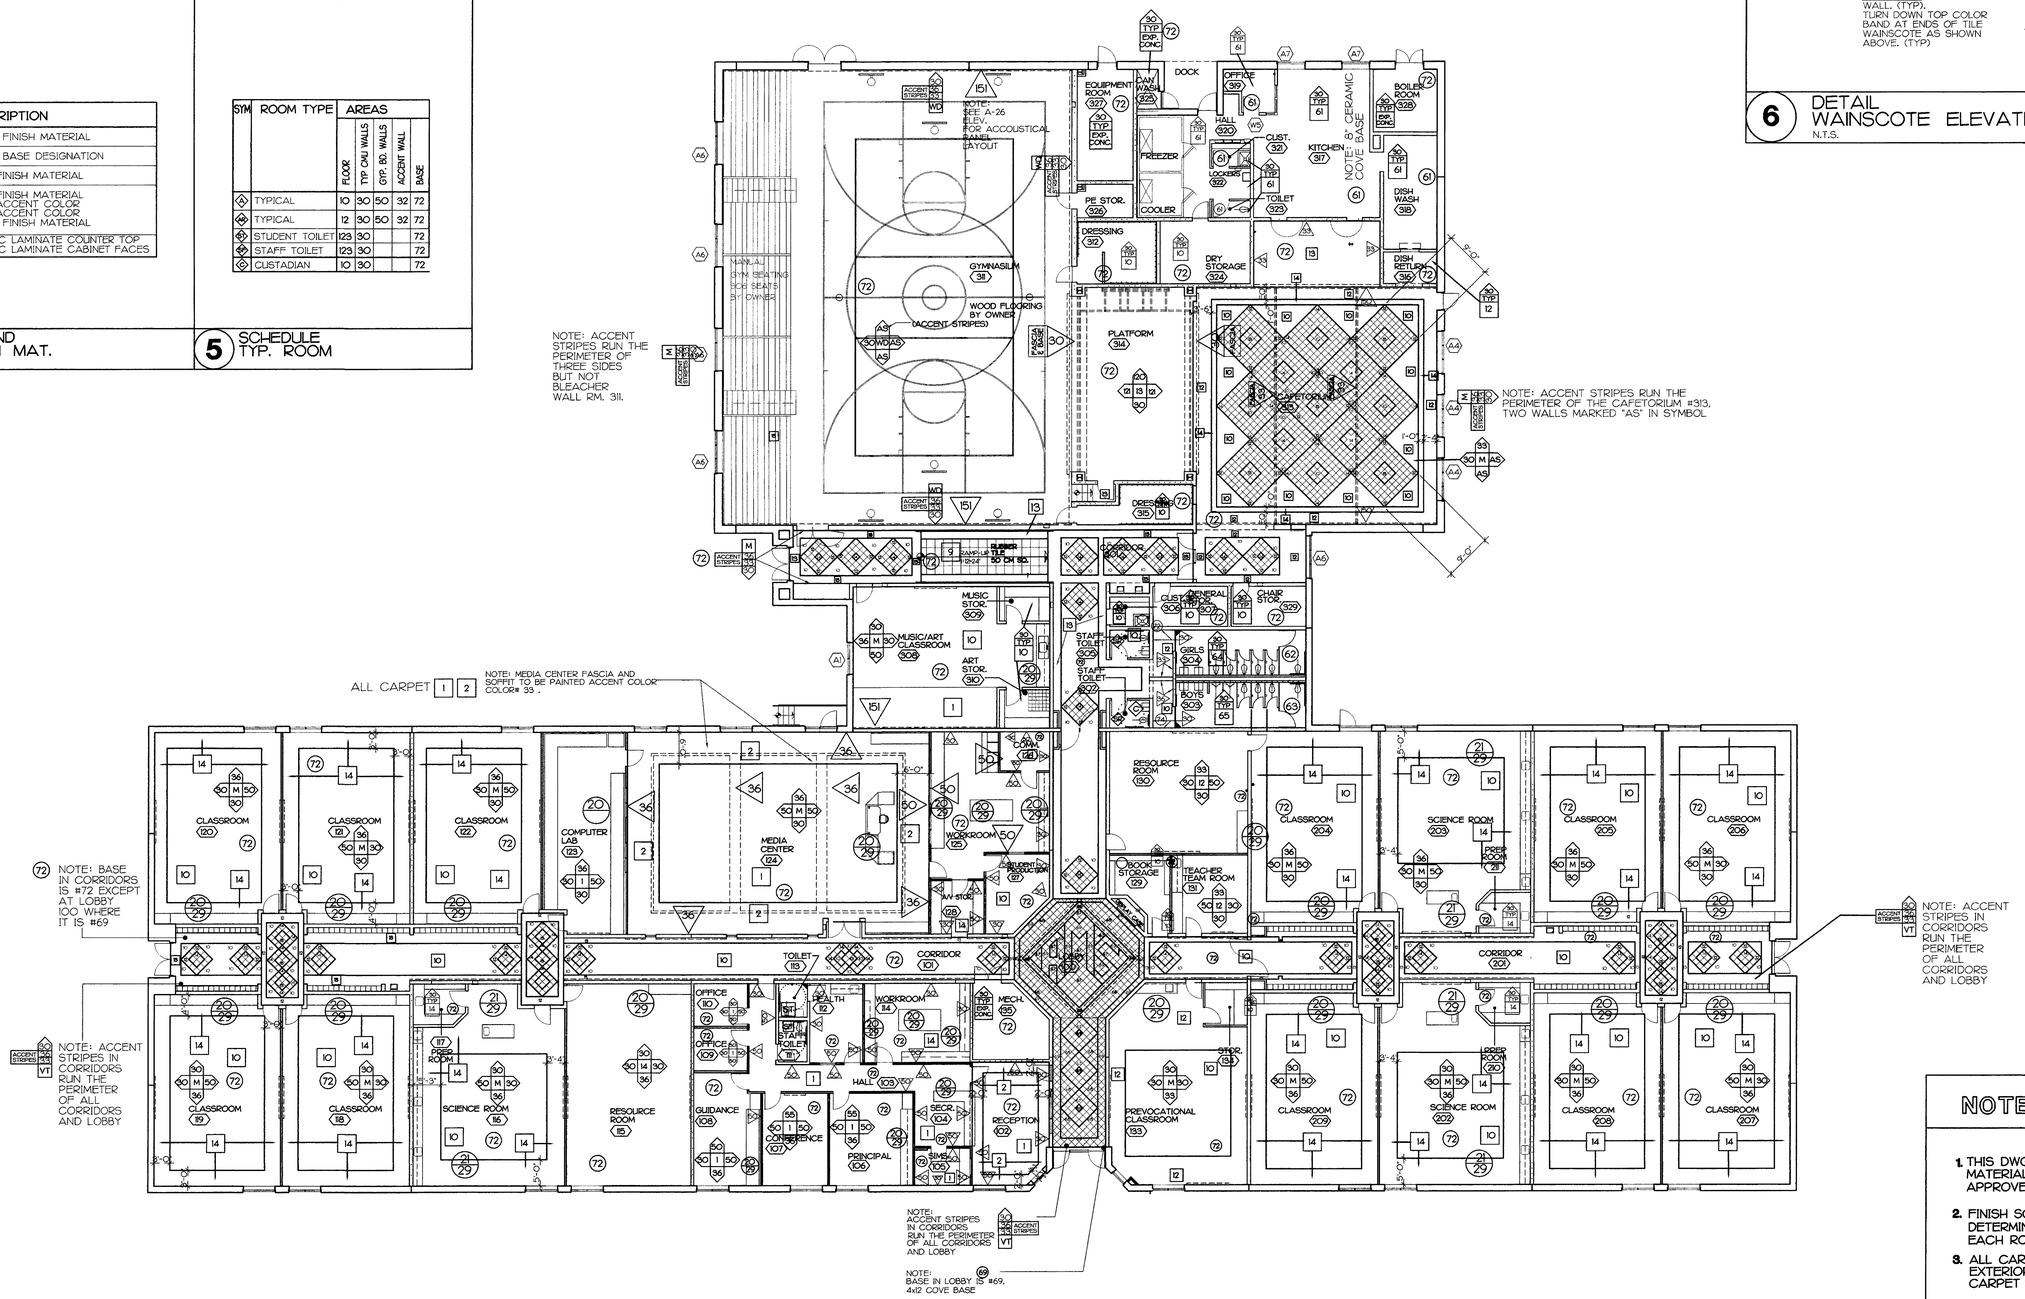

1 FINISH FLOOR PLAN
1" = 12'-0"

NOTES

1. THIS DWG. WILL BE REISSUED AFTER CONTRACTORS MATERIALS AND COLOR SUBMITTALS ARE APPROVED BY THE OWNER & ARCHITECT.
2. FINISH SCHEDULE ON DWG "A-26" WILL DETERMINE CORRECT FINISHES FOR EACH ROOM AT THIS TIME.
3. ALL CARPET SEAMS TO BE PERPENDICULAR TO EXTERIOR OF WINDOW WALL. SUBMIT CARPET SEAMING DIAGRAM FOR APPROVAL.
4. SEE DRAWING A-27 FOR LEGEND AND FINISH FLOOR DETAILS.
5. CENTER FLOOR PATTERN IN CORRIDOR
6. ALL GWB WALLS ARE COVERED WITH VINYL FABRIC #50 UNLESS OTHERWISE NOTED.
7. TYPICAL CLASSROOMS HAVE WHOLE NUMBER DIMENSIONS FOR FIELD COLOR 10.

S:\AMS\A-27 Mon Apr 27 17:48:12 1998 Copyright Orkan Architecture 1998

ORKAN ARCHITECTURE
ARCHITECTURE
PROFESSIONAL ASSOCIATION

ORKAN ARCHITECTURE, P.A., HEREBY RESERVES ITS COMMON LAW COPYRIGHT AND OTHER PROPERTY RIGHTS IN THESE DRAWINGS. NO PART OF THESE DRAWINGS SHALL BE REPRODUCED, CHANGED OR COPIED IN ANY FORM OR MANNER WHATSOEVER, NOR ARE THEY TO BE ASSIGNED TO ANY THIRD PARTY WITHOUT FIRST OBTAINING THE EXPRESS WRITTEN PERMISSION OF ORKAN ARCHITECTURE, P.A. WRITTEN DIMENSIONS ON THESE DRAWINGS SHALL HAVE PRECEDENCE OVER SCALED DIMENSIONS. CONTRACTORS SHALL VERIFY AND BE RESPONSIBLE FOR ALL DIMENSIONS AND CONDITIONS ON THE JOB, AND ORKAN ARCHITECTURE, P.A. MUST BE NOTIFIED OF ANY VARIATIONS FROM THE DIMENSIONS AND CONDITIONS SHOWN ON THESE DRAWINGS BEFORE ANY WORK IS PERFORMED.

ANDREWS MIDDLE SCHOOL

CHEROKEE COUNTY SCHOOLS

SHEET TITLE
FINISH FLOOR PLAN

DRAWN BY	V.B.G.
APPROVED	A.O
JOB NO.	AMS-971
APPROVAL DATE	APR 21
BID ISSUE DATE	APR 28
REVISIONS	
	A-

SHEET A-27
OF 28

CADD UPDATE: 06/20/97 - 11:19