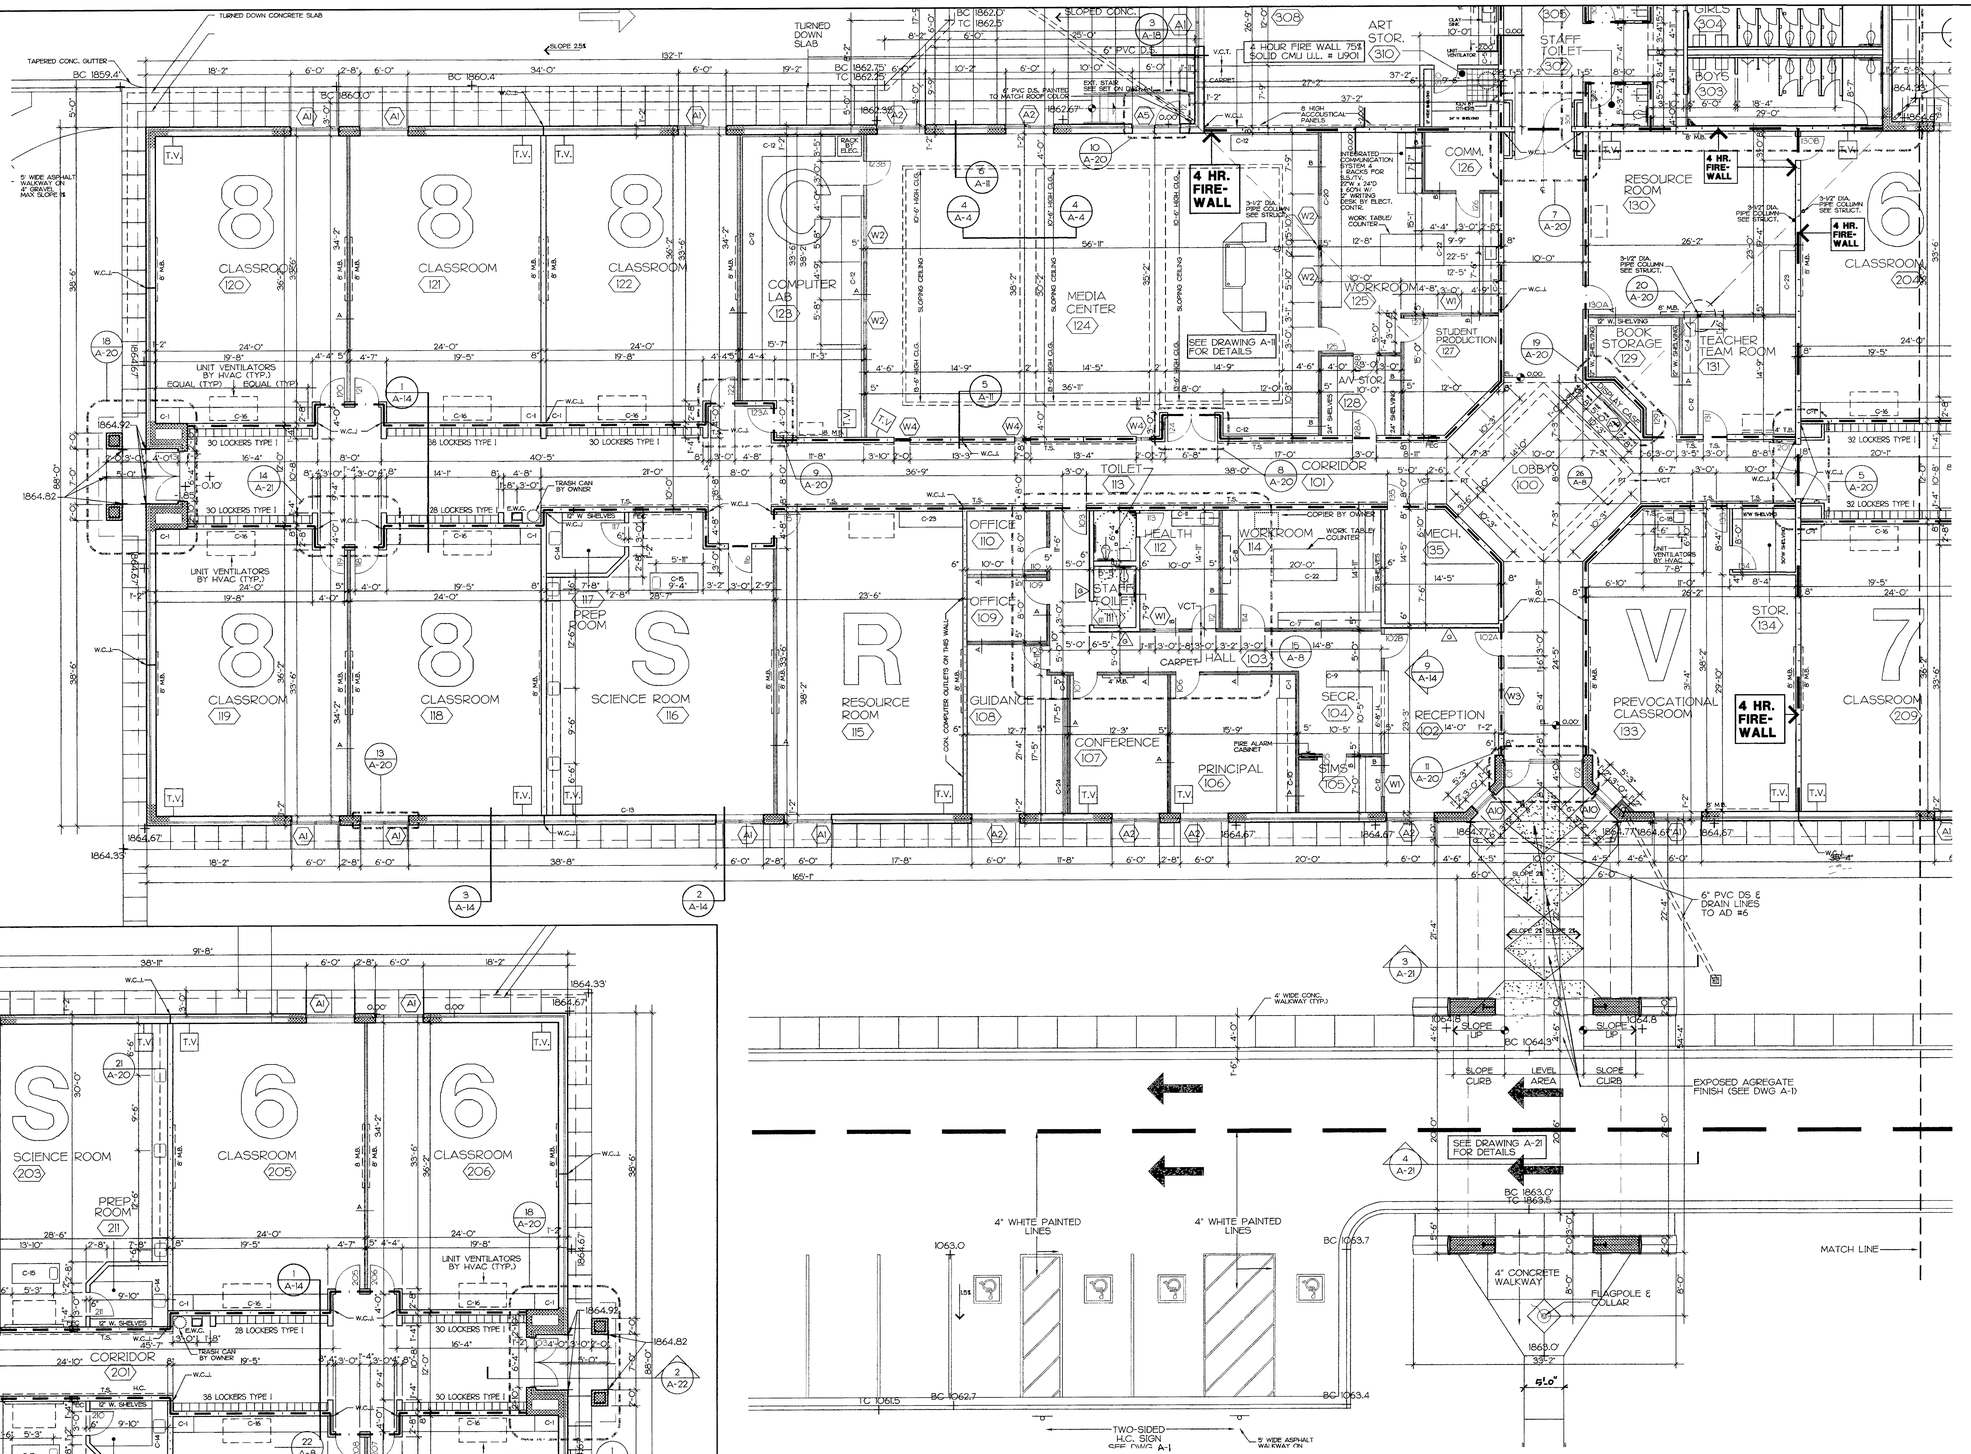

1 FLOOR PLAN "A"
1/8" = 1'-0"

2 FLOOR PLAN "A"
1/8" = 1'-0"

SEE DRAWING A-5 FOR GENERAL NOTES AND LEGEND.

KEY PLAN

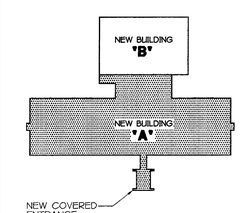

ORDAN ARCHITECTURE, P.A. HEREBY RESERVES ITS ALL COMMON LAW, STATUTORY AND OTHER RIGHTS IN THESE DRAWINGS, IDEAS AND DESIGNS INCORPORATED HEREIN, AND THE SAME MAY NOT BE REUSED OR CLOAKED IN ANY FORM WHATSOEVER WITHOUT THE PRIOR WRITTEN CONSENT OF ORDAN ARCHITECTURE, P.A. ANY REUSE WITHOUT PERMISSION WILL BE AT THE USER'S RISK AND WILL BE AT THE USER'S SOLE AND EXCLUSIVE LIABILITY AND THE USER AGREES TO INDEMNIFY, DEFEND AND HOLD HARMLESS ORDAN ARCHITECTURE, P.A. FROM ALL DAMAGES, LOSSES AND EXPENSES ARISING OUT OF OR RESULTING THEREFROM. ORDAN ARCHITECTURE, P.A. MUST BE NOTIFIED IN WRITING OF ANY VIOLATIONS OF THE ABOVE RESTRICTIONS AS TO ANY DRAWINGS SHOWN BY THESE DRAWINGS.

ORDAN ARCHITECTURE
PROFESSIONAL ASSOCIATION
4101 PIEDMONT PARKWAY
HIGH POINT, N.C. 27265
TEL. 887-5555
FAX 887-5556

SEAL
SEAL

ANDREWS
MIDDLE SCHOOL
CHEROKEE COUNTY, N.C.

CHEROKEE COUNTY SCHOOLS

SHEET TITLE
FLOOR PLAN "A"

DRAWN BY	APPROVED BY
E.R.M.	A.O.

JOB NO. AMS-9710
APPROVAL DATE APR 21, '98
BID ISSUE DATE APR 28, '98
REVISIONS

A-1/8

SHEET A-4
OF 28
CADD UPDATE: 04/28/98 - 16:35

S \AMEN\A-04 Tue Apr 28 16:57:02 1998 Copyright Ordan Architecture 1998