1 DEMOLITION PLAN
A2
1/8"=1'-0"

DEMOLITION NOTES

1. REFER TO MECHANICAL, ELECTRICAL AND PLUMBING DRAWINGS FOR DEMOLITION ITEMS RELATED TO THESES DISCIPLINES.
2. PATCH AND REPAIR REMAINING FLOORS, WALLS AND CEILINGS TO MATCH EXISTING CONDITIONS.

1. REMOVE EXISTING EXTERIOR DOOR AND HARDWARE. EXISTING FRAME TO REMAIN
2. REMOVE EXISTING DOOR AND FRAME
3. REMOVE SECTION OF EXISTING ASPHLAT PARKING LOT
4. REMOVE SECTION OF EXISTING SIDEWALK
5. REMOVE EXISTING WOOD CANOPY AND CANOPY COLUMNS
6. REMOVE EXISTING WOOD CROSSTIE
7. REMOVE EXISTING STONE PILLARS AND WOOD FENCE
8. REMOVE EXISTING LIGHT POLE
9. REMOVE EXISTING CONCRETE LANDING AND STEPS
10. REMOVE SECTION OF EXISTING WALL INSTALL RETROFIT LINTEL @ 8'-0" A.F.F.
11. RELOCATE EXISTING YARD INLET
12. REMOVE EXISTING BUILDING ADDITION
13. REMOVE EXISTING WALK-IN COOLER/FREEZER
14. REMOVE EXISTING LOW CONCRETE WALL
20. REMOVE EXISTING DOWNSPOUT
21. REMOVE EXISTING PVC STORM LINE

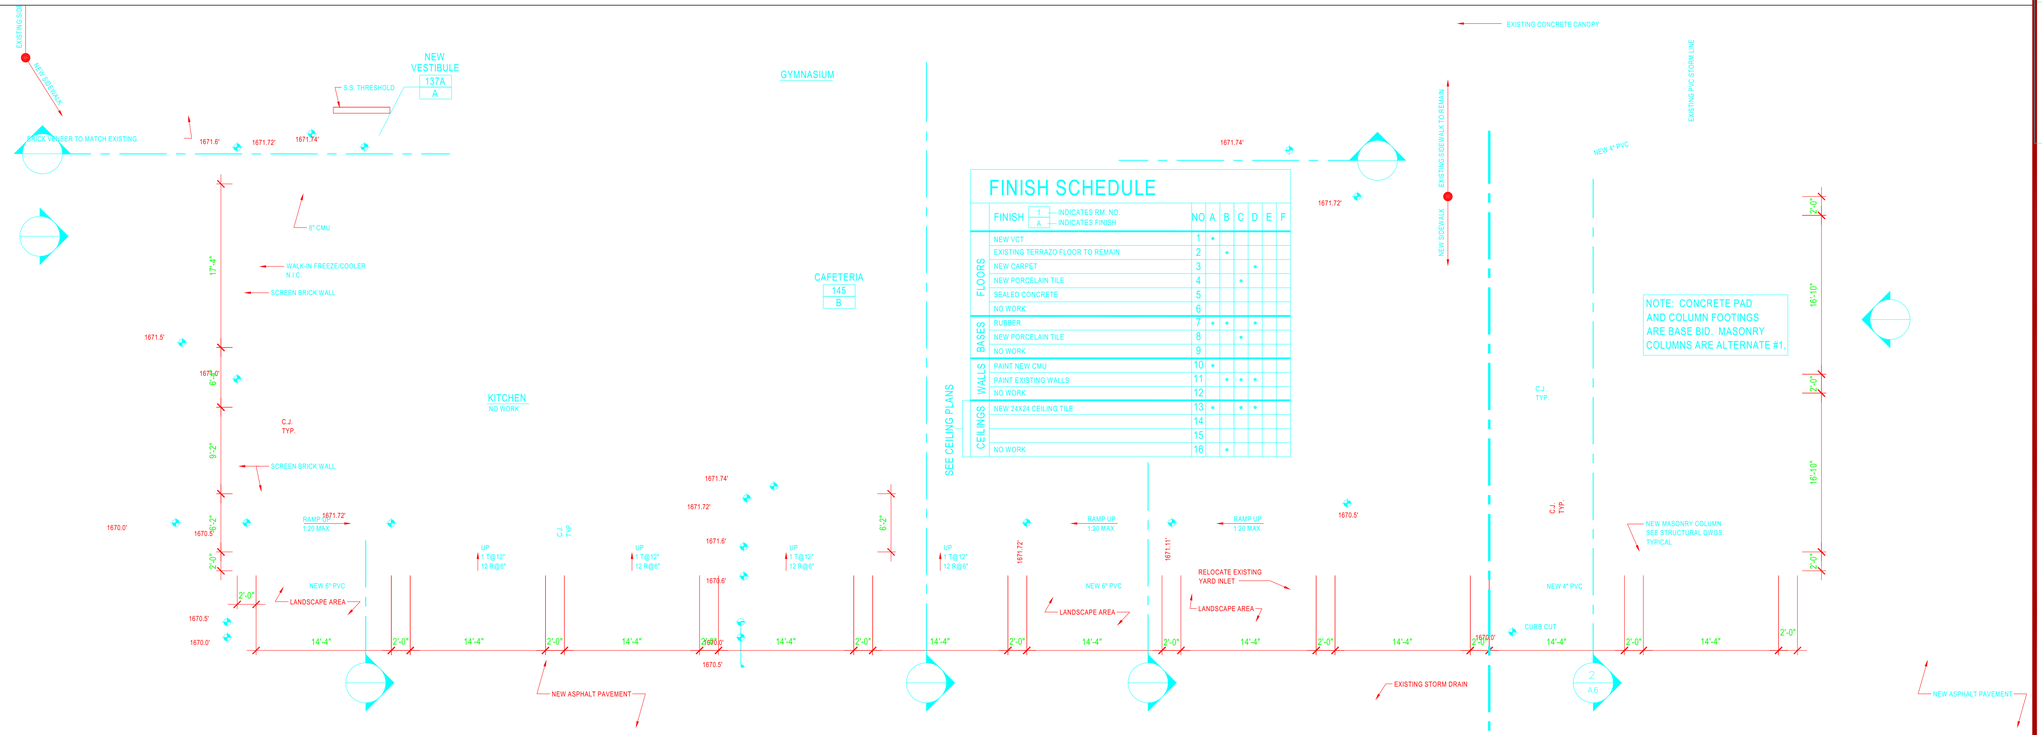

FINISH SCHEDULE

FINISH	1 — INDICATES RM. NO. / A — INDICATES FINISH	NO	A	B	C	D	E	F
FLOORS	NEW VCT	1	•					
	EXISTING TERRAZO FLOOR TO REMAIN	2		•				
	NEW CARPET	3				•		
	NEW PORCELAIN TILE	4			•			
	SEALED CONCRETE	5						
	NO WORK	6						
BASES	RUBBER	7	•	•		•		
	NEW PORCELAIN TILE	8			•			
	NO WORK	9						
WALLS	PAINT NEW CMU	10	•					
	PAINT EXISTING WALLS	11		•	•	•		
	NO WORK	12						
CEILINGS	NEW 24X24 CEILING TILE	13	•		•	•		
		14						
		15						
	NO WORK	16		•				

2 FLOOR PLAN
A2
1/8"=1'-0"

PHASE TWO ADDITIONS AND RENOVATIONS
HIWASSEE DAM UNION SCHOOL
Cherokee County, N.C.

PADGETT & FREEMAN ARCHITECTS, P.A.
ARCHITECTURE PLANNING INTERIORS
30 Choctaw Street Asheville, NC 28801 828-254-1963

Drawing
DEMO PLAN
FLOOR PLAN

Date
MAY 28, 2004

Sheet
A2

3 Of 14

DEMOLITION NOTES

1. REFER TO MECHANICAL, ELECTRICAL AND PLUMBING DRAWINGS FOR DEMOLITION ITEMS RELATED TO THESES DISCIPLINES.
2. PATCH AND REPAIR EXISTING CONCRETE CURBS, SIDEWALKS AND ASPHALT PAVEMENT TO MATCH EXISTING CONDITIONS.

1 REMOVE EXISTING EXTERIOR DOOR AND HARDWARE. EXISTING FRAME TO REMAIN

18 REMOVE EXISTING SOFFIT AND SOFFIT FRAMING

16 REMOVE EXISTING MASONRY PIER AND CONCRETE FOOTING

17 REMOVE EXISTING CEILING TILE AND CEILING INSULATION

18 REMOVE EXISTING EXTERIOR DOOR HARDWARE AND FRAME PATCH OPENING

1 A3 DEMO PLAN
1/8"=1'-0"

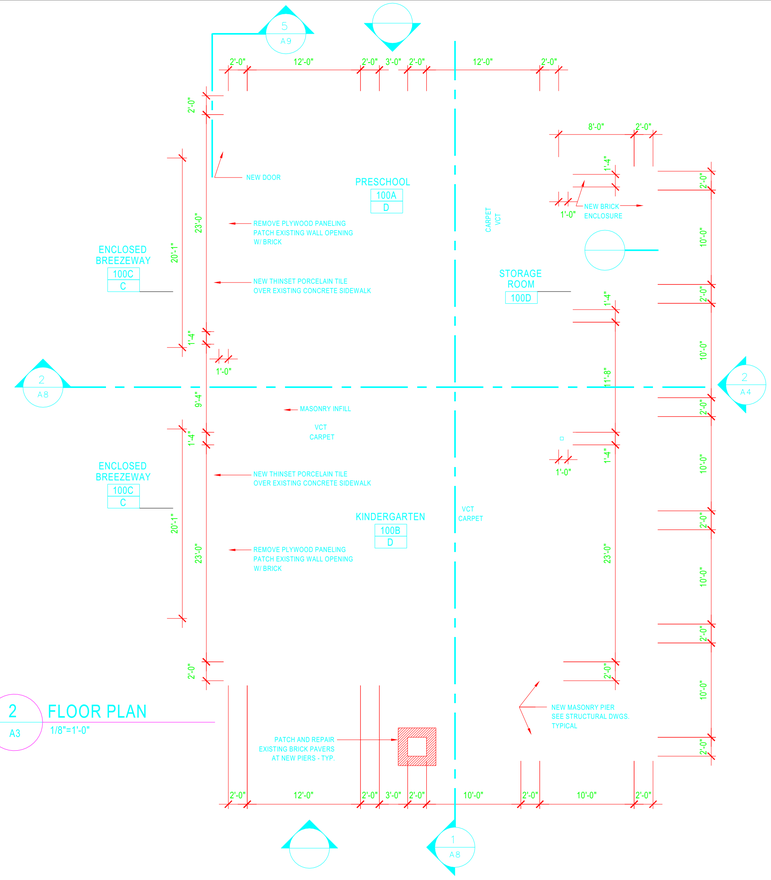

2 A3 FLOOR PLAN
1/8"=1'-0"

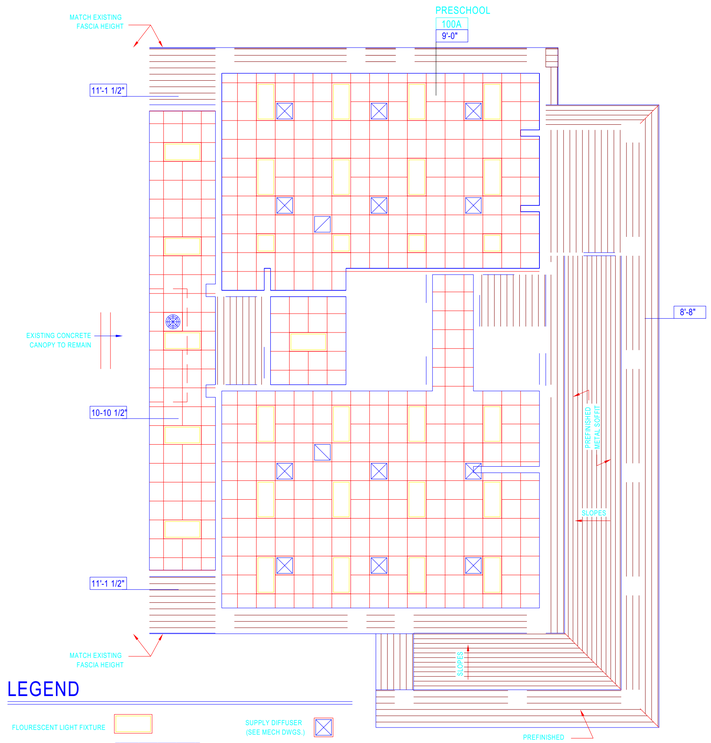

LEGEND

FLOURESCENT LIGHT FIXTURE

LAY-IN ACCOUSTICAL TILE (2' X 2') ACT-1

ELECTRIC HEATER

EXHAUST FAN

EXIT SIGN

SUPPLY DIFFUSER (SEE MECH DWGS.)

RETURN DIFFUSER (SEE MECH DWGS.)

ROOM NUMBER RNO

CEILING HEIGHT 10'-0"

3 A3 CEILING PLAN
1/8"=1'-0"

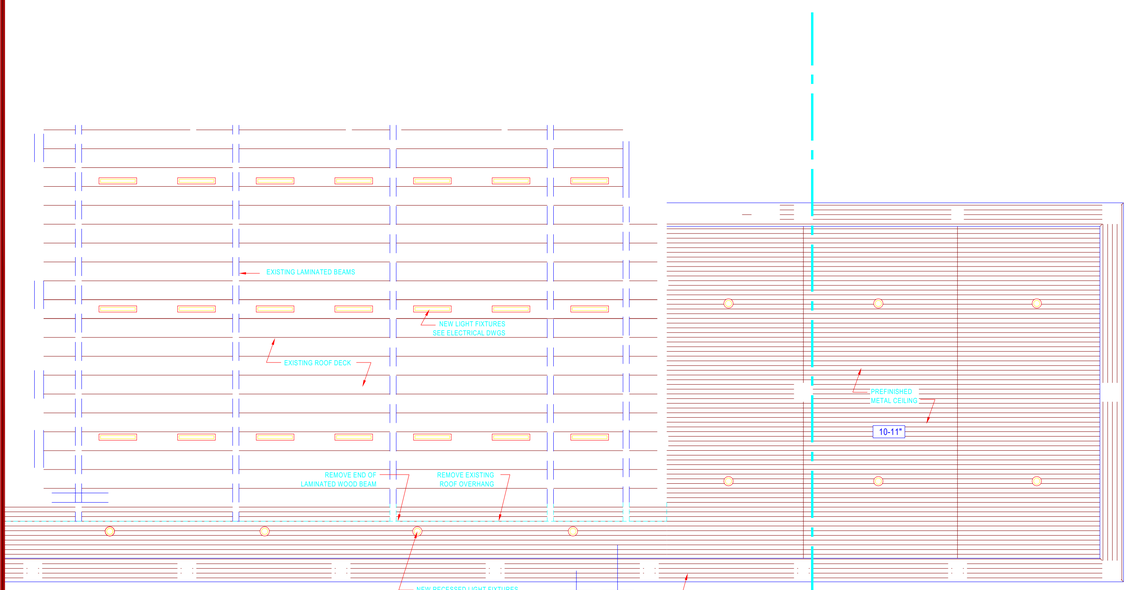

LEGEND

SEMI DIRECT LIGHT FIXTURE

RECESSED CAN FIXTURE

4 A3 CEILING PLAN
1/8"=1'-0"

BASE BID | ALTERNATE #1
ENTRY CANOPY

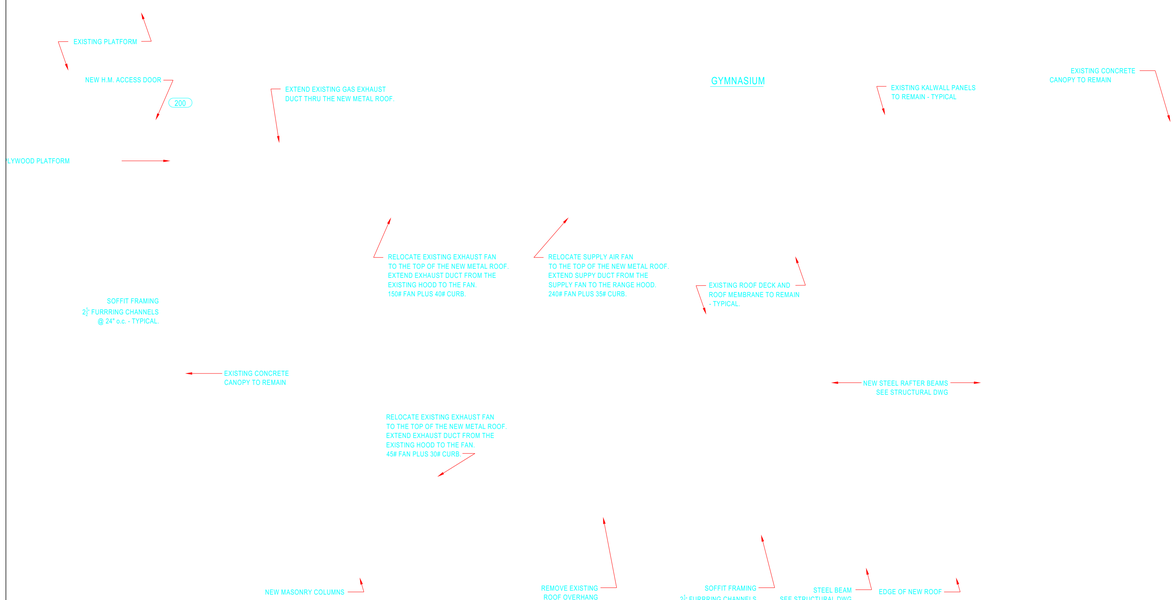

4 A3 ATTIC PLAN
1/8"=1'-0"

PHASE TWO ADDITIONS AND RENOVATIONS
HIWASSEE DAM SCHOOL
Cherokee County, N.C.

REGISTERED ARCHITECTURAL CORPORATION NORTH CAROLINA
CERT. NO. C-1194
PADGETT & FREEMAN ARCHITECTS, P.A.
ASHEVILLE, N.C.

NORTH CAROLINA PROFESSIONAL SEAL
PADGETT
FREEMAN
ASHEVILLE
REGISTERED

PADGETT & FREEMAN ARCHITECTS, P.A.
ARCHITECTURE PLANNING INTERIORS
30 Choctaw Street Asheville, NC 28801 828-254-1963

Drawing
KINDERGARTEN PLAN
FRAMING PLAN

Date
MAY 28, 2004

Sheet
A3

THIS IS THE DIM STYLE FOR 1/16" DRAWINGS

THIS IS TITLE TEXT

THIS IS NOTES TEXT

THIS IS SNOTES TEXT

THIS IS THE DIM STYLE FOR 1/32" DRAWINGS

THIS IS TITLE TEXT

THIS IS NOTES TEXT

THIS IS SNOTES TEXT

THIS IS THE DIM STYLE FOR 1/8" DRAWINGS

THIS IS TITLE TEXT

THIS IS NOTES TEXT

THIS IS SNOTES TEXT

THIS IS THE DIM FOR ALL SCALES

TITLE
SCALE

EXAMPLE OF TEXT STYLE TITLE

EXAMPLE OF TEXT STYLE QUARTER

EXAMPLE OF TEXT STYLE NOTES

EXAMPLE OF TEXT STYLE SNOTES

EXAMPLE OF TEXT STYLE DIM

EXISTING

LINE WEIGHT

LINE WEIGHT

LINE WEIGHT

LINE WEIGHT

1 DEMO PLAN
GROUP

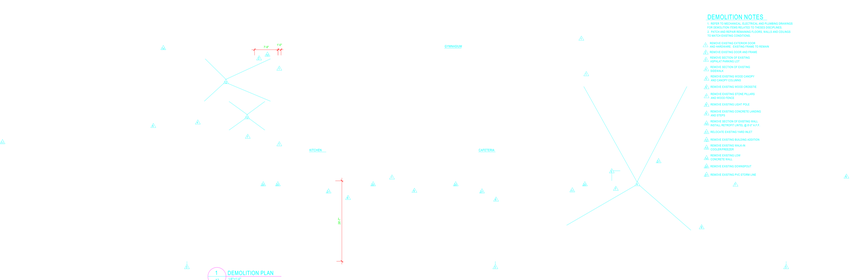

1 DEMOLITION PLAN
GROUP

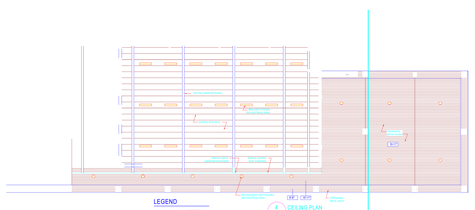

4 CEILING PLAN
GROUP

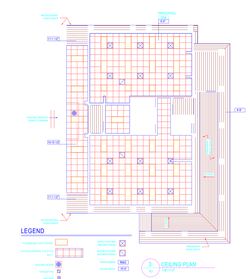
LEGEND
TEACHER OR STAFF
STUDENT OR GUEST
ACCESS CONTROL
SMOKE DETECTOR
CO DETECTOR
SMOKE DETECTOR
CO DETECTOR
FIRE ALARM
SPEAKER
FIRE ALARM
SPEAKER
FIRE ALARM
SPEAKER