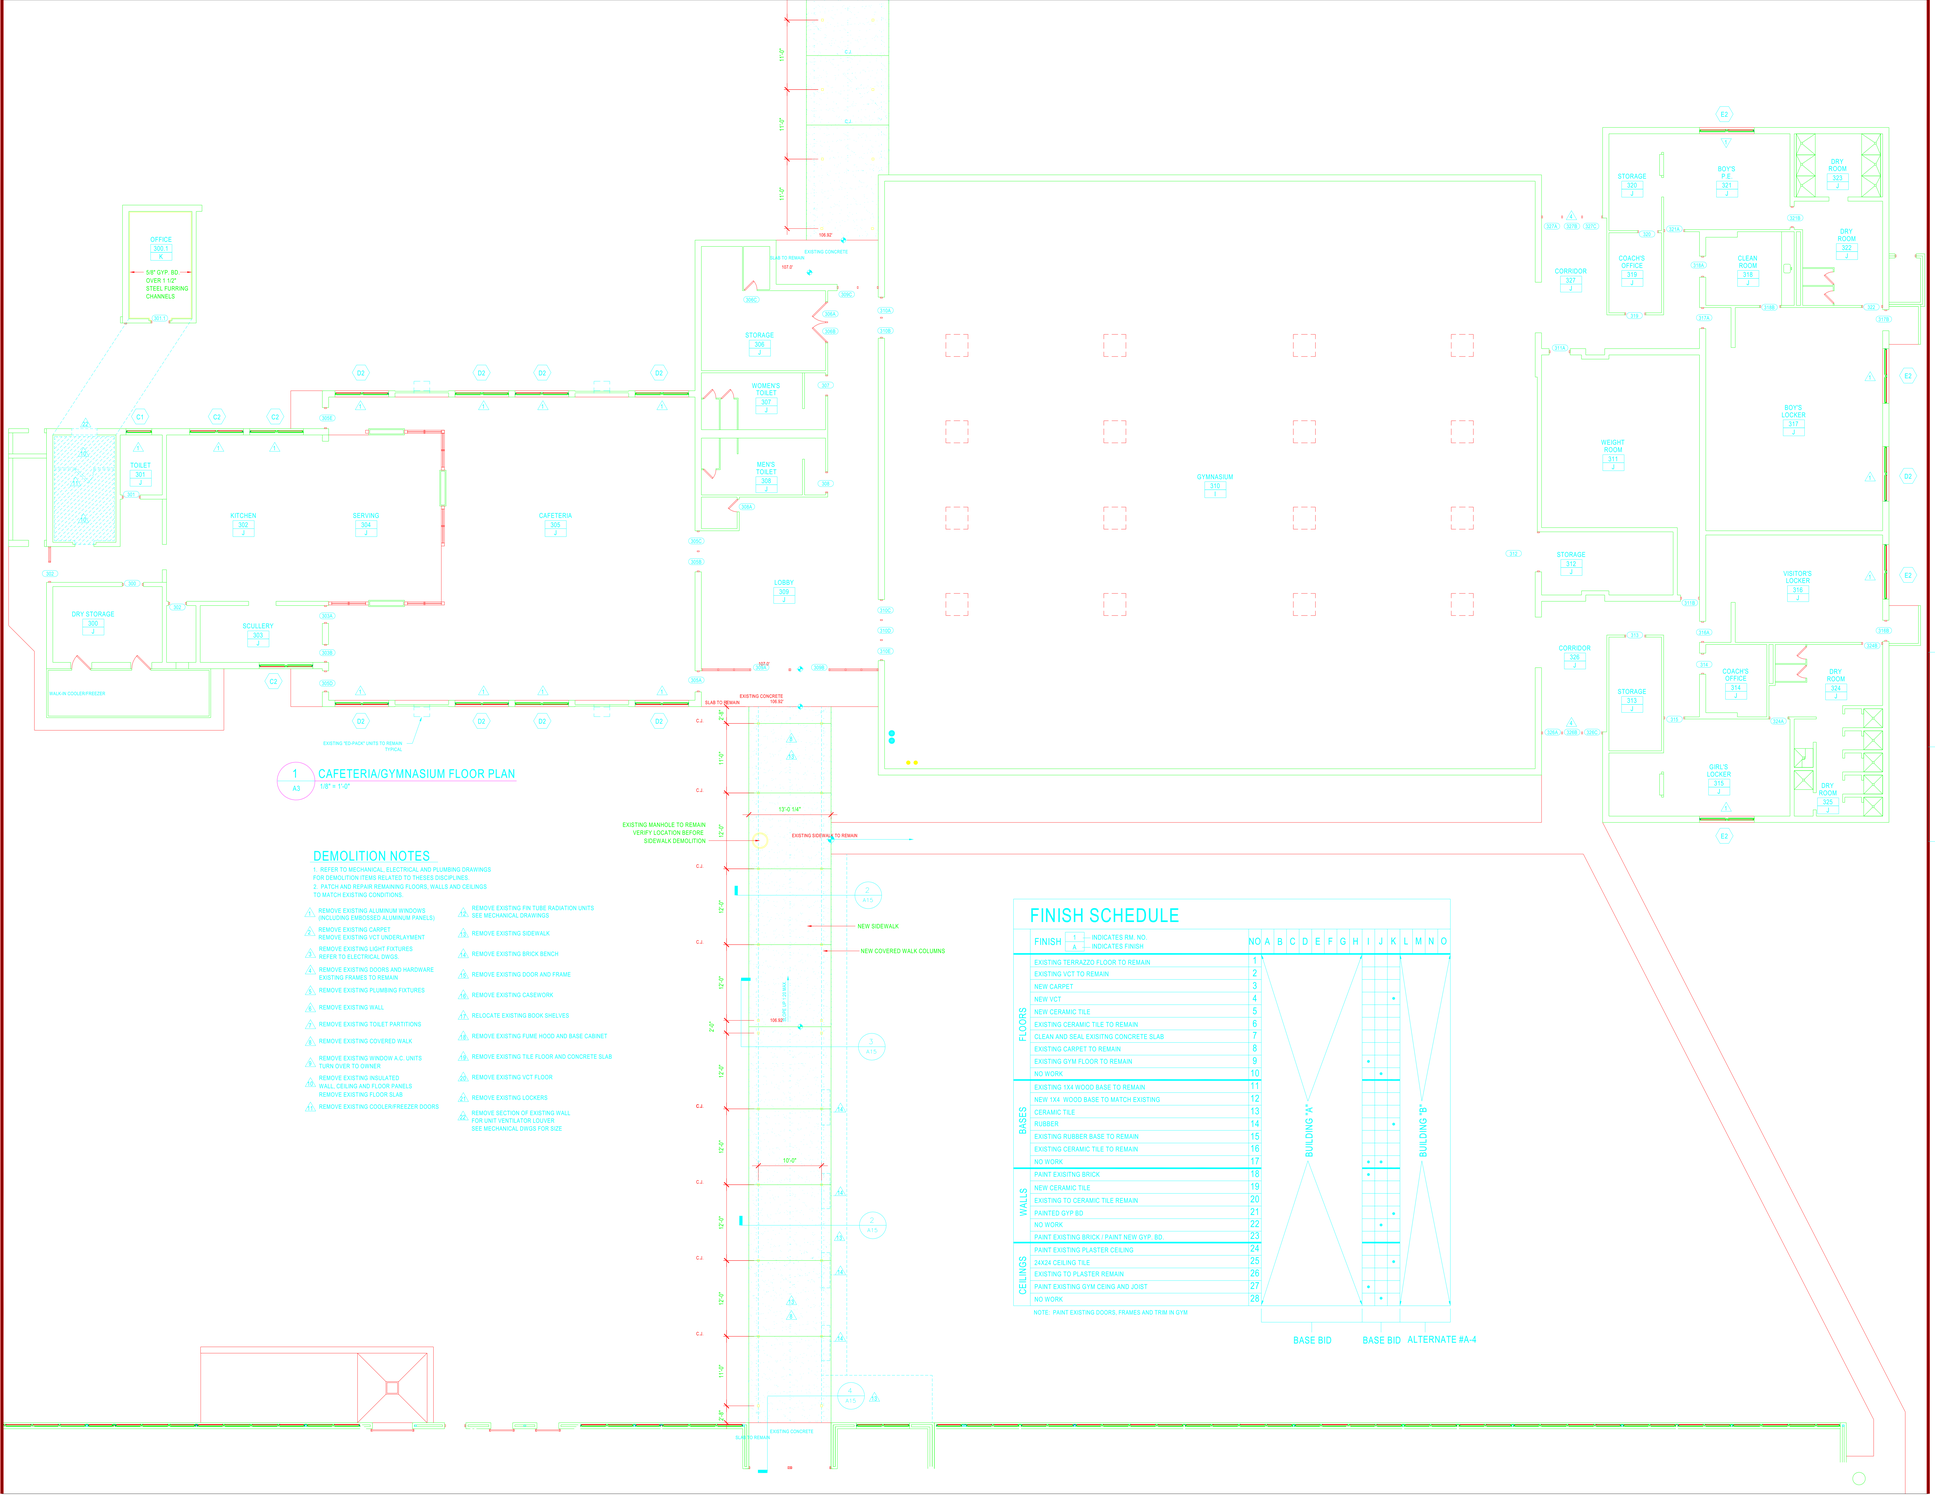

1 A3 CAFETERIA/GYMNASIUM FLOOR PLAN
1/8" = 1'-0"

DEMOLITION NOTES

1. REFER TO MECHANICAL, ELECTRICAL AND PLUMBING DRAWINGS FOR DEMOLITION ITEMS RELATED TO THESES DISCIPLINES.
2. PATCH AND REPAIR REMAINING FLOORS, WALLS AND CEILINGS TO MATCH EXISTING CONDITIONS.

1. REMOVE EXISTING ALUMINUM WINDOWS (INCLUDING EMBOSSED ALUMINUM PANELS)
2. REMOVE EXISTING CARPET REMOVE EXISTING VCT UNDERLAYMENT
3. REMOVE EXISTING LIGHT FIXTURES REFER TO ELECTRICAL DWGS.
4. REMOVE EXISTING DOORS AND HARDWARE EXISTING FRAMES TO REMAIN
5. REMOVE EXISTING PLUMBING FIXTURES
6. REMOVE EXISTING WALL
7. REMOVE EXISTING TOILET PARTITIONS
8. REMOVE EXISTING COVERED WALK
9. REMOVE EXISTING WINDOW A.C. UNITS TURN OVER TO OWNER
10. REMOVE EXISTING INSULATED WALL CEILING AND FLOOR PANELS REMOVE EXISTING FLOOR SLAB
11. REMOVE EXISTING COOLER/FREEZER DOORS
12. REMOVE EXISTING FIN TUBE RADIATION UNITS SEE MECHANICAL DRAWINGS
13. REMOVE EXISTING SIDEWALK
14. REMOVE EXISTING BRICK BENCH
15. REMOVE EXISTING DOOR AND FRAME
16. REMOVE EXISTING CASEWORK
17. RELOCATE EXISTING BOOK SHELVES
18. REMOVE EXISTING FUME HOOD AND BASE CABINET
19. REMOVE EXISTING TILE FLOOR AND CONCRETE SLAB
20. REMOVE EXISTING VCT FLOOR
21. REMOVE EXISTING LOCKERS
22. REMOVE SECTION OF EXISTING WALL FOR UNIT VENTILATOR LOUVER SEE MECHANICAL DWGS FOR SIZE

FINISH SCHEDULE

FINISH 1 A — 1 INDICATES RM. NO. A INDICATES FINISH

		NO	A	B	C	D	E	F	G	H	I	J	K	L	M	N	O
FLOORS	EXISTING TERRAZZO FLOOR TO REMAIN	1	BUILDING "A"											BUILDING "B"			
	EXISTING VCT TO REMAIN	2															
	NEW CARPET	3															
	NEW VCT	4											•				
	NEW CERAMIC TILE	5															
	EXISTING CERAMIC TILE TO REMAIN	6															
	CLEAN AND SEAL EXISITNG CONCRETE SLAB	7															
	EXISTING CARPET TO REMAIN	8															
	EXISTING GYM FLOOR TO REMAIN	9									•						
	NO WORK	10										•					
BASES	EXISTING 1X4 WOOD BASE TO REMAIN	11															
	NEW 1X4 WOOD BASE TO MATCH EXISTING	12															
	CERAMIC TILE	13															
	RUBBER	14											•				
	EXISTING RUBBER BASE TO REMAIN	15															
	EXISTING CERAMIC TILE TO REMAIN	16															
	NO WORK	17									•	•					
WALLS	PAINT EXISITNG BRICK	18									•						
	NEW CERAMIC TILE	19															
	EXISTING TO CERAMIC TILE REMAIN	20															
	PAINTED GYP BD	21											•				
	NO WORK	22										•					
	PAINT EXISTING BRICK / PAINT NEW GYP. BD.	23															
CEILINGS	PAINT EXISTING PLASTER CEILING	24															
	24X24 CEILING TILE	25											•				
	EXISTING TO PLASTER REMAIN	26															
	PAINT EXISTING GYM CEING AND JOIST	27									•						
	NO WORK	28										•					

BASE BID | BASE BID | ALTERNATE #A-4

NOTE: PAINT EXISTING DOORS, FRAMES AND TRIM IN GYM

ANDREWS HIGH SCHOOL
ADDITIONS AND RENOVATIONS
Andrews, North Carolina

P&F_GeneralSymbols.dwg
Update 5/29/2001

0 00 TITLE
SCALE

ROOM NAME
ROOM NAME
0000

0000

0

N

0 A-000

INSULATION

1 HR. RATED

2 HR. RATED

4 HR. RATED

MATCH LINE

EXAMPLE OF TEXT STYLE TITLE

EXAMPLE OF TEXT STYLE LNOTES

EXAMPLE OF TEXT STYLE NOTES

EXAMPLE OF TEXT STYLE SNOTES

EXAMPLE OF TEXT STYLE CODE

00

PADGETT & FREEMAN ARCHITECTS, P.A.
ARCHITECTURE PLANNING INTERIORS
30 Choctaw Street Asheville, NC 28801 828-254-1963

Drawing
CAFETERIA/GYMNASIUM FLOOR PLANS

Date
JANUARY 30, 2004

Sheet
A3

9 Of 21

NEW COVERED WALK

NEW SIDEWALK

EXISTING SIDEWALK TO REMAIN

NEW COVERED WALK

NEW SIDEWALK

NEW ENTRY CANOPY

TITLE
SCALE

EXAMPLE OF TEXT STYLE TITLE

EXAMPLE OF TEXT STYLE NOTES

EXAMPLE OF TEXT STYLE NOTES

EXAMPLE OF TEXT STYLE NOTES

EXAMPLE OF TEXT STYLE NOTES

EXISTING CONDITIONS

NEW WORK

NEW WORK

NEW WORK