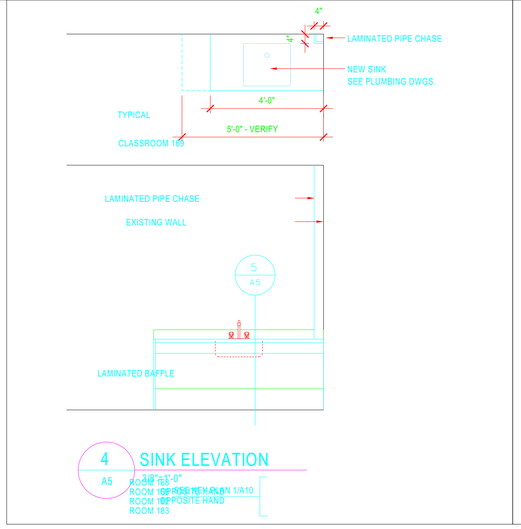

4 A5 SINK ELEVATION
3/8"=1'-0"
ROOM 165
ROOM 169 PRESSURE HAND
ROOM 182 OPPOSITE HAND
ROOM 183

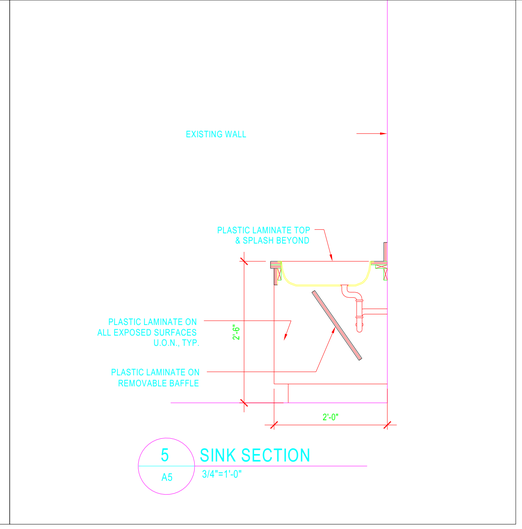

5 A5 SINK SECTION
3/4"=1'-0"

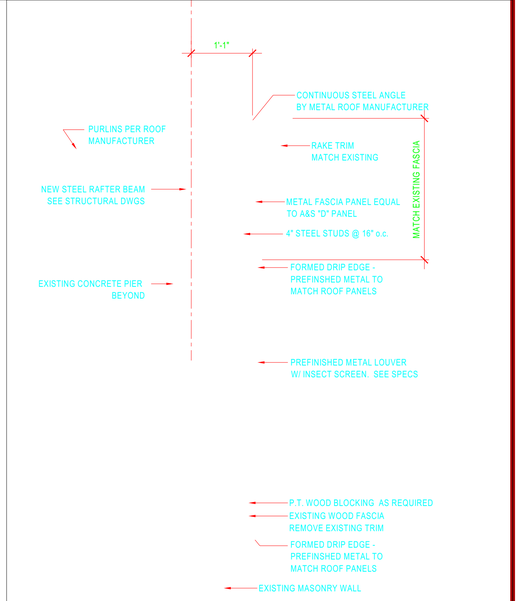

3 A5 LOUVER DETAIL
3/8"=1'-0"

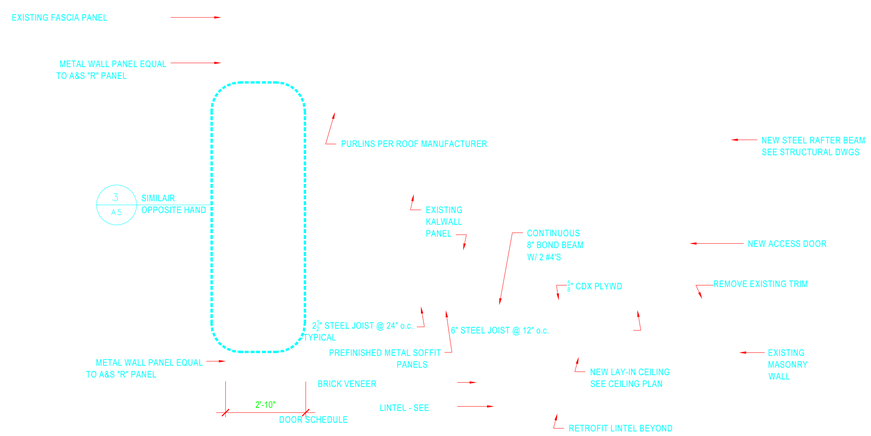

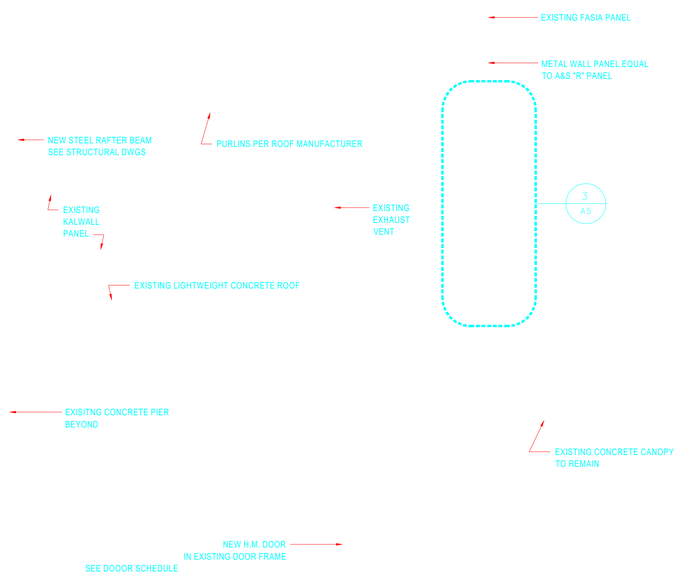

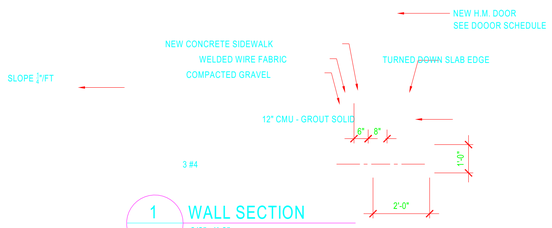

1 A5 WALL SECTION
3/8"=1'-0"

2 A5 WALL SECTION
3/8"=1'-0"

PHASE TWO ADDITIONS AND RENOVATIONS
HIWASSEE DAM UNION SCHOOL
Cherokee County, N.C.

REGISTERED ARCHITECTURAL CORPORATION
NORTH CAROLINA
CERT. NO. 110
PADGETT & FREEMAN ARCHITECTS, PA
ASHEVILLE N.C.

NORTH CAROLINA
JAMES L. PADGETT
SEAL
1430
ASHEVILLE, N.C.
REGISTERED ARCHITECT

PADGETT & FREEMAN ARCHITECTS, P.A.
ARCHITECTURE PLANNING INTERIORS
30 Choctaw Street Asheville, NC 28801 828-254-1963

Drawing
CAFETERIA
BUILDING SECTIONS

Date
MAY 5, 2004

Sheet
A5

6 Of 13

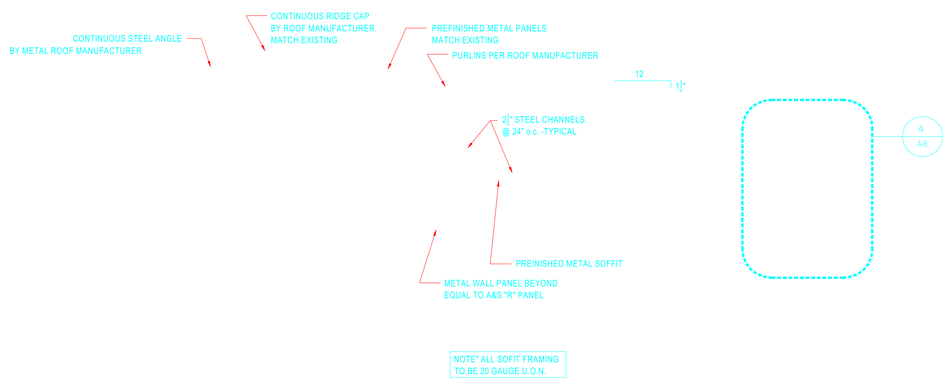

2 A6 ENTRY SECTION
3/8"=1'-0"

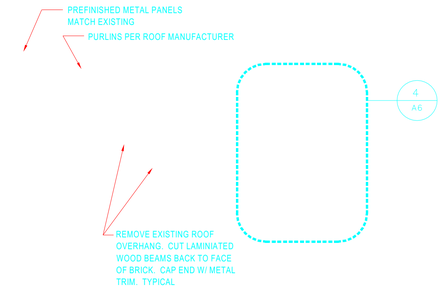

3 A6 PORTICO SECTION
3/8"=1'-0"

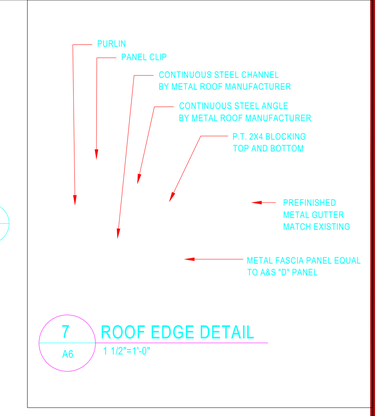

7 A6 ROOF EDGE DETAIL
1 1/2"=1'-0"

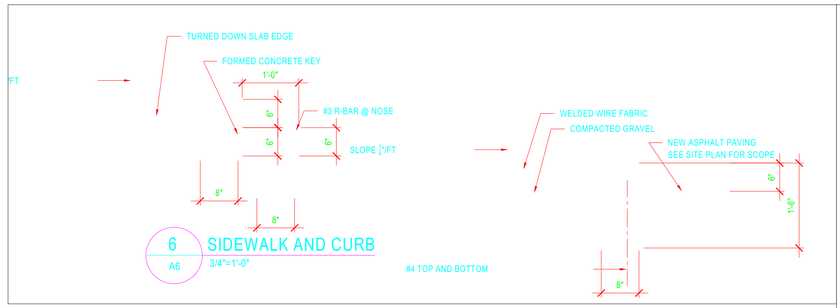

6 A6 SIDEWALK AND CURB
3/4"=1'-0"

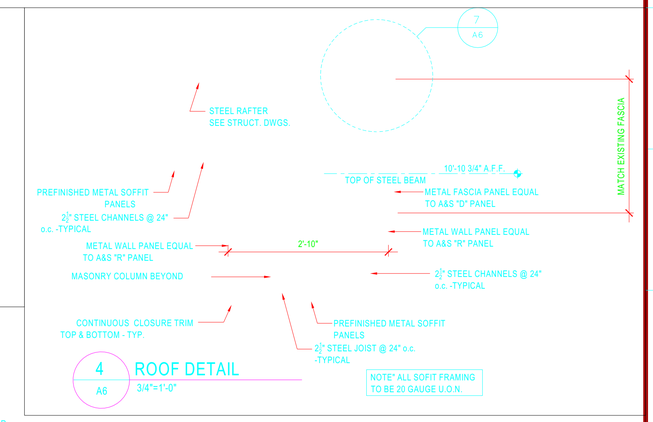

4 A6 ROOF DETAIL
3/4"=1'-0"

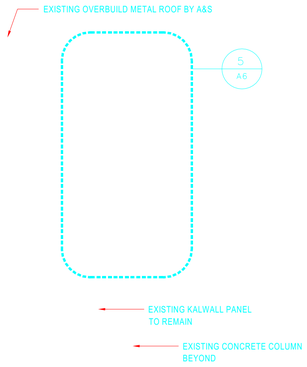

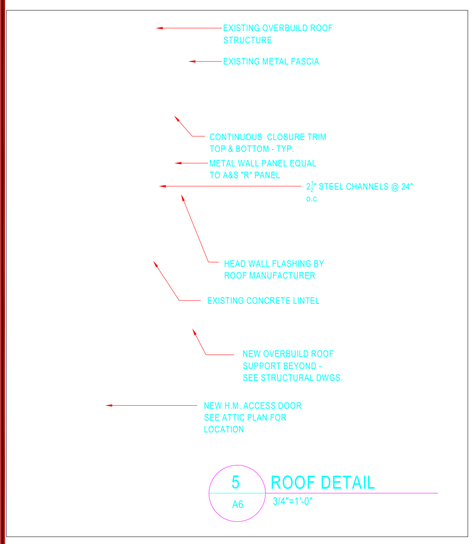

5 A6 ROOF DETAIL
3/4"=1'-0"

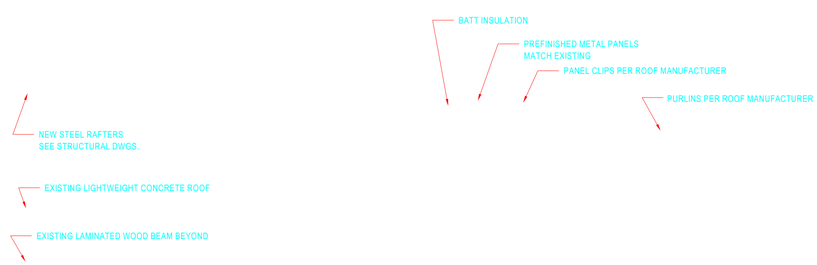

CAFETERIA

1 A6 CAFETERIA SECTION
3/8"=1'-0"

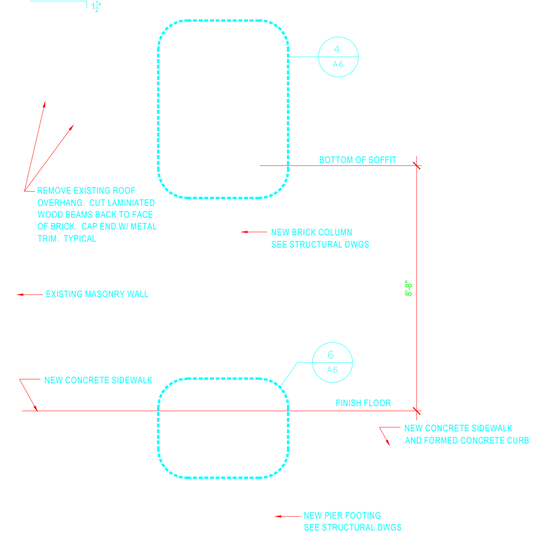

PHASE TWO ADDITIONS AND RENOVATIONS
HIWASSEE DAM SCHOOL
Cherokee County, N.C.

PADGETT & FREEMAN ARCHITECTS, P.A.
ARCHITECTURE PLANNING INTERIORS
30 Choctaw Street Asheville, NC 28801 828 254 1963

Drawing
CAFETERIA
BUILDING SECTIONS

Date
MAY 28, 2004

Sheet
A6

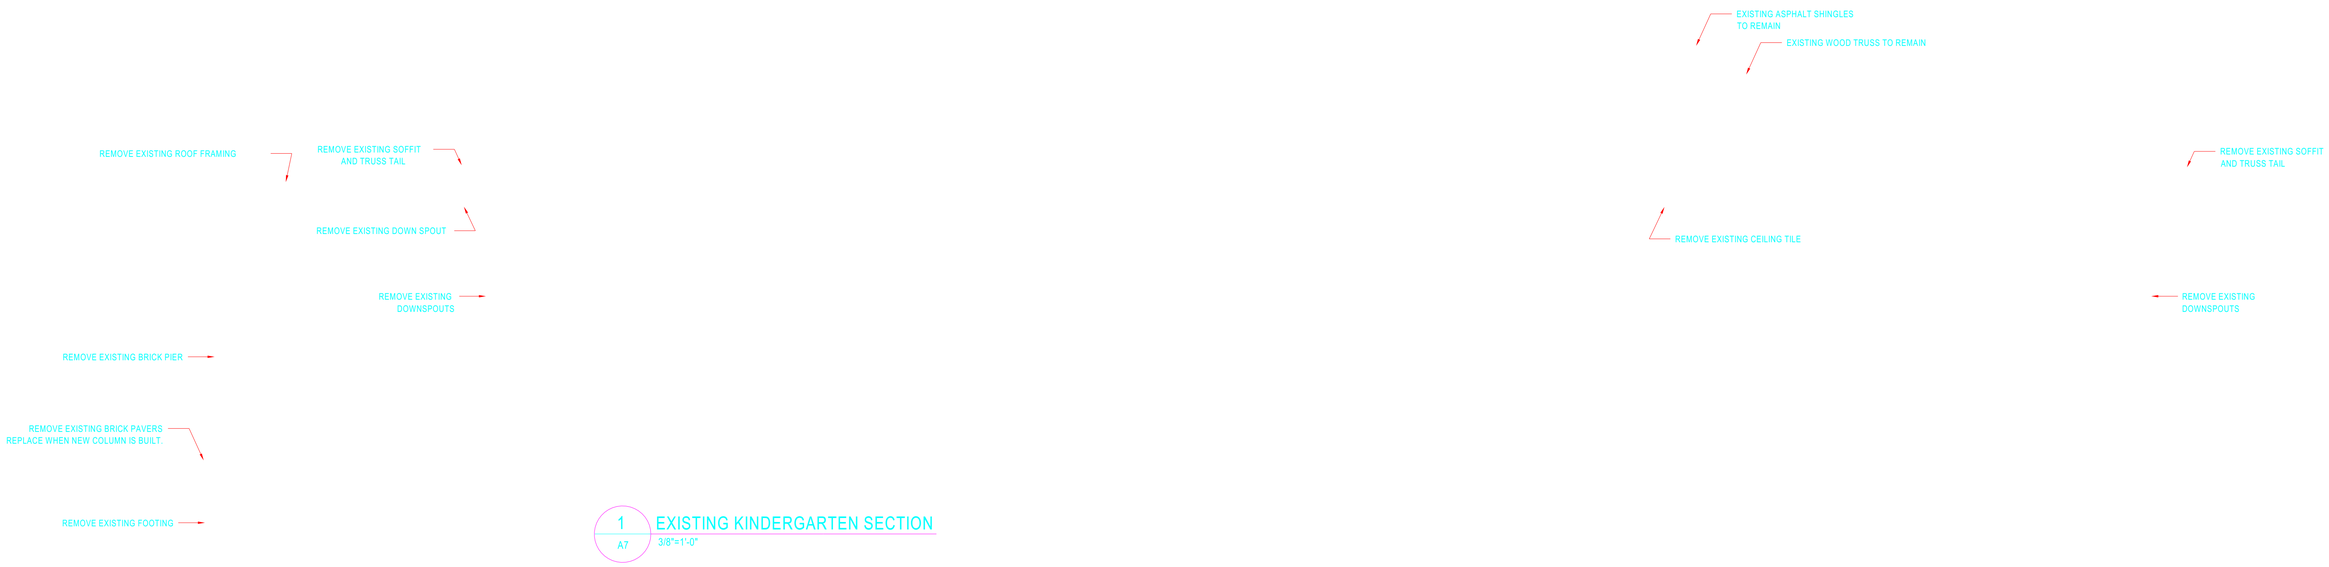

1 / A7 EXISTING KINDERGARTEN SECTION
3/8"=1'-0"

2 / A7 EXISTING KINDERGARTEN SECTION
3/8"=1'-0"

PHASE TWO ADDITIONS AND RENOVATIONS
HIWASSEE DAM SCHOOL
Cherokee County, N.C.

PADGETT & FREEMAN ARCHITECTS, P.A.
ARCHITECTURE PLANNING INTERIORS
30 Choctaw Street Asheville, NC 28801 828-254-1963

Drawing
KINDERGARTEN BUILDING SECTIONS

Date
MAY 28, 2004

Sheet
A7

8 Of 14

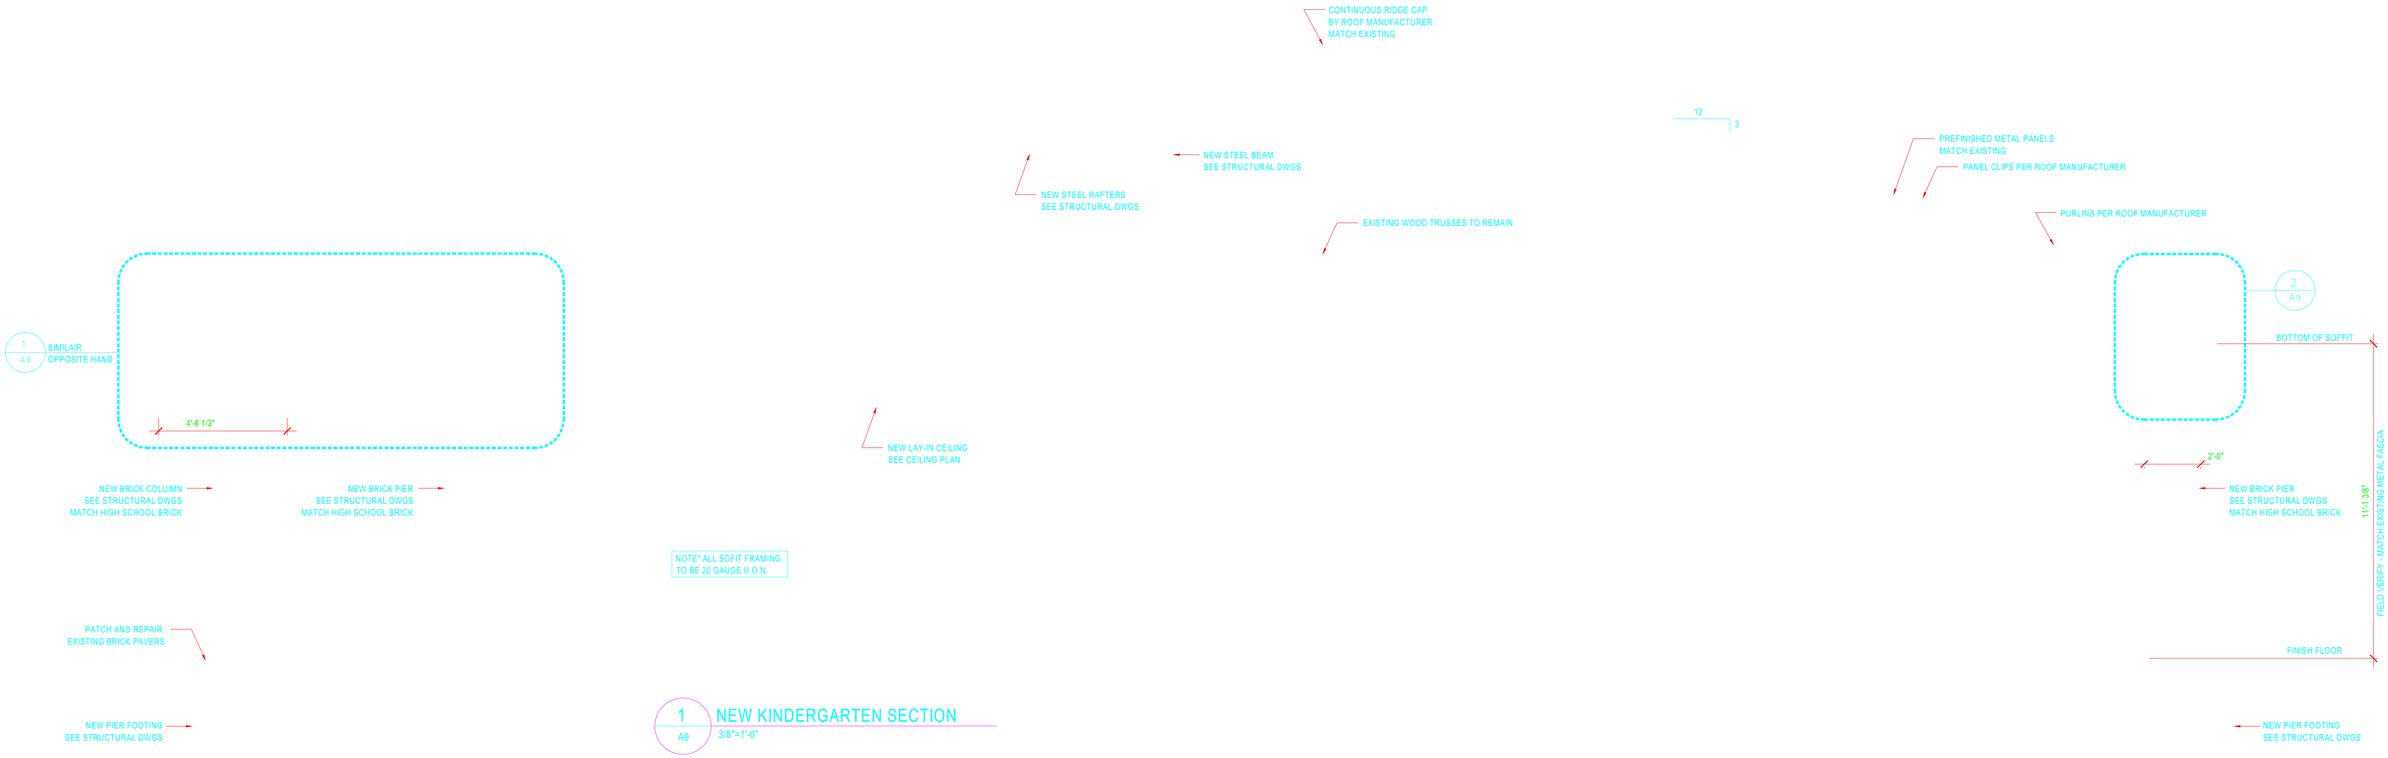

1 A9 NEW KINDERGARTEN SECTION
3/8"=1'-0"

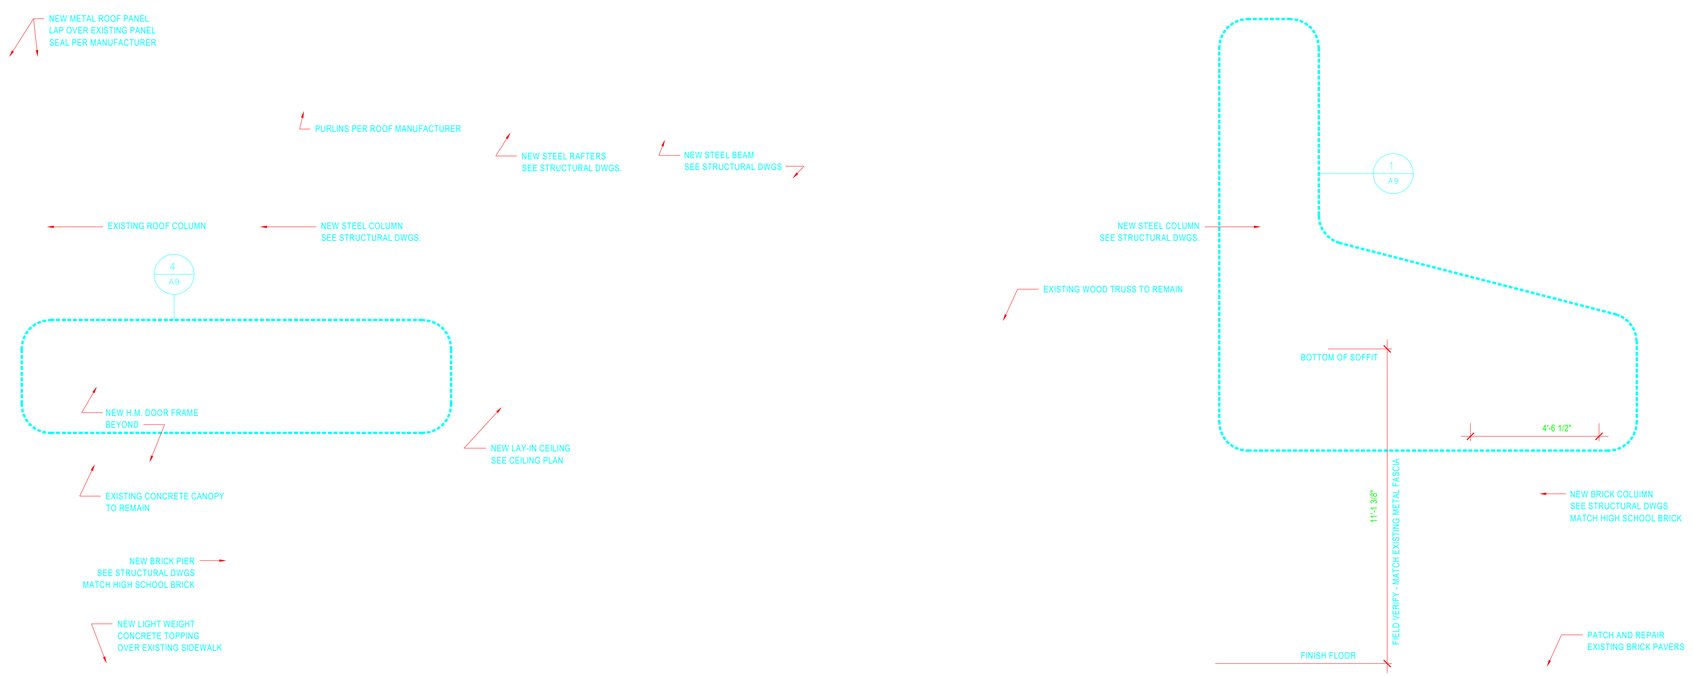

2 A9 NEW KINDERGARTEN SECTION
3/8"=1'-0"

PHASE TWO ADDITIONS AND RENOVATIONS
HIWASSEE DAM SCHOOL
Cherokee County, N.C.

PADGETT & FREEMAN ARCHITECTS, P.A.
ARCHITECTURE PLANNING INTERIORS
30 Choctaw Street Asheville, NC 28801 828-254-1963

Drawing
KINDERGARTEN
BUILDING SECTIONS

Date
MAY 28, 2004

Sheet
A8

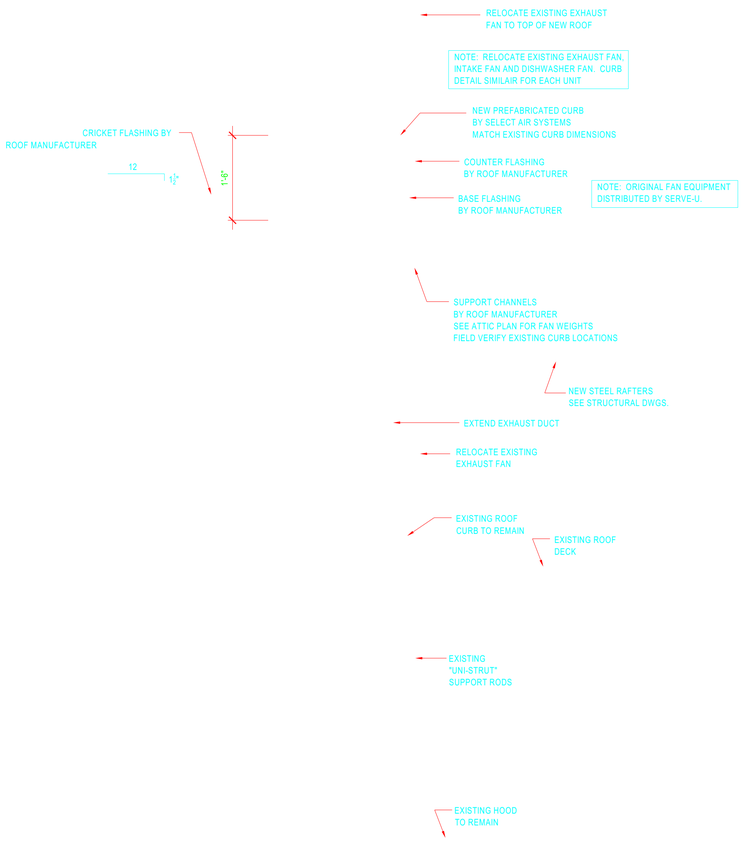

6 A9 KITCHEN HOOD EXHAUST DETAIL
3/4"=1'-0"

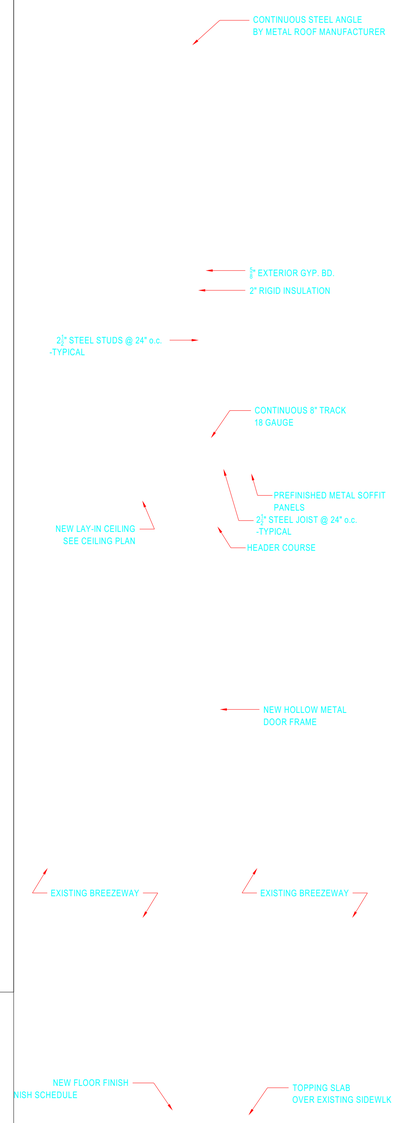

5 A9 BREEZEWAY ENCLOSURE
3/4"=1'-0"

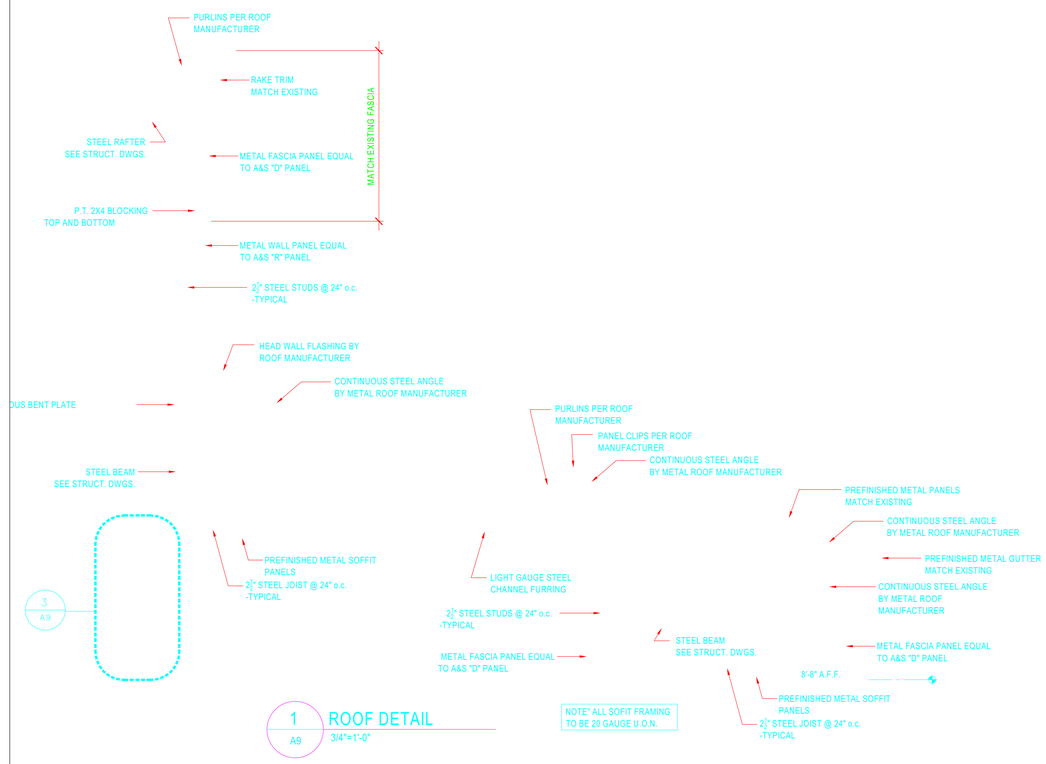

1 A9 ROOF DETAIL
3/4"=1'-0"

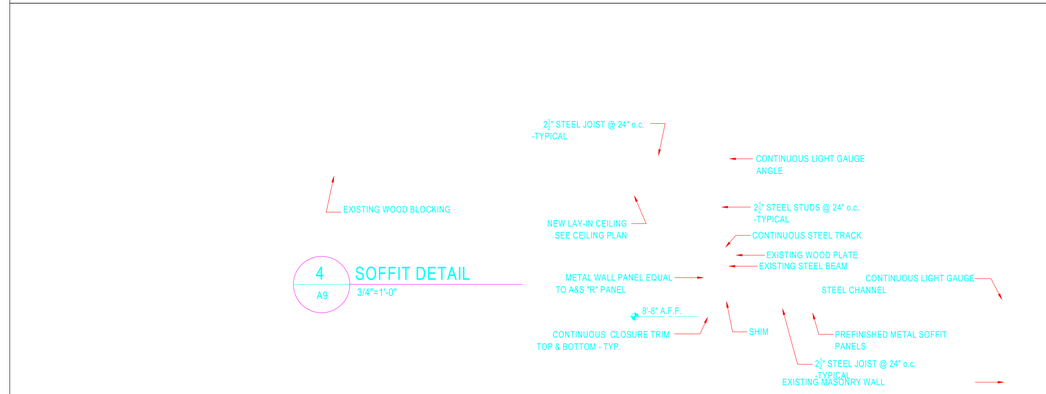

4 A9 SOFFIT DETAIL
3/4"=1'-0"

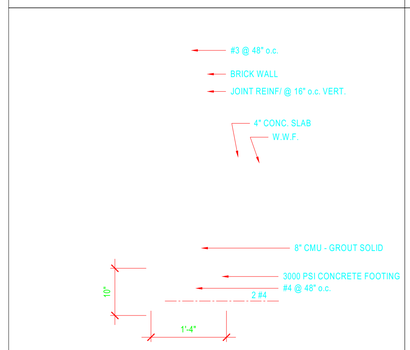

7 A9 FOOTING DETAIL
3/4"=1'-0"
STORAGE ROOM 100D

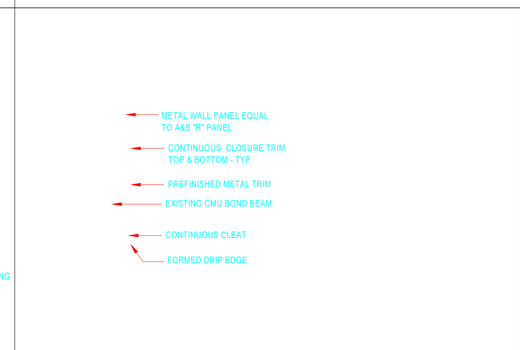

3 A9 TRIM DETAIL
1 1/2"=1'-0"

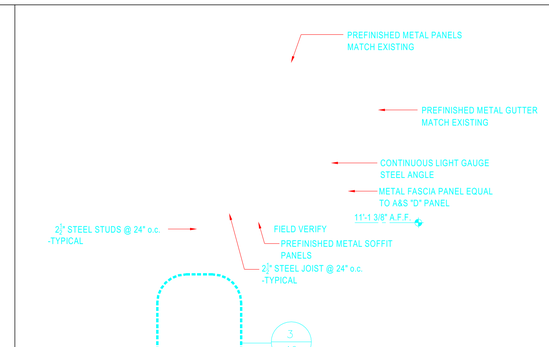

2 A9 SOFFIT DETAIL
3/4"=1'-0"

PHASE TWO ADDITIONS AND RENOVATIONS
HIWASSEE DAM SCHOOL
Cherokee County, N.C.

REGISTERED ARCHITECTURAL CORPORATION NORTH CAROLINA CERT. NO. PADGETT & FREEMAN ARCHITECTS, PA ASHEVILLE N.C.

NORTH CAROLINA REGISTERED PROFESSIONAL ENGINEER JAMES L. PADGETT ASHEVILLE

PADGETT & FREEMAN ARCHITECTS, P.A.
ARCHITECTURE PLANNING INTERIORS
30 Choctaw Street Asheville, NC 28801 828-254-1963

Drawing
SECTIONS
DETALS

Date
MAY 28, 2004

Sheet
A9

THIS IS THE DIM STYLE FOR 1/16" DRAWINGS
THIS IS TITLE TEXT
THIS IS NOTES TEXT
THIS IS SNOTES TEXT
THIS IS THE DIM STYLE FOR 3/32" DRAWINGS
THIS IS TITLE TEXT
THIS IS NOTES TEXT
THIS IS SNOTES TEXT
THIS IS THE DIM STYLE FOR 1/8" DRAWINGS
THIS IS TITLE TEXT
THIS IS NOTES TEXT
THIS IS SNOTES TEXT
THIS IS TITLE TEXT
TITLE
SCALE
EXAMPLE OF TEXT STYLE TITLE
EXAMPLE OF TEXT STYLE NOTES
EXAMPLE OF TEXT STYLE SNOTES
EXAMPLE OF TEXT STYLE CODE
INDICATION
1-HR RATED
2-HR RATED
3-HR RATED
SWITCH LINE
ROOM NAME
ROOM NAME
ROOM NUMBER
SIZE
N
00
1/4" 3/4" 1/4-1/2"