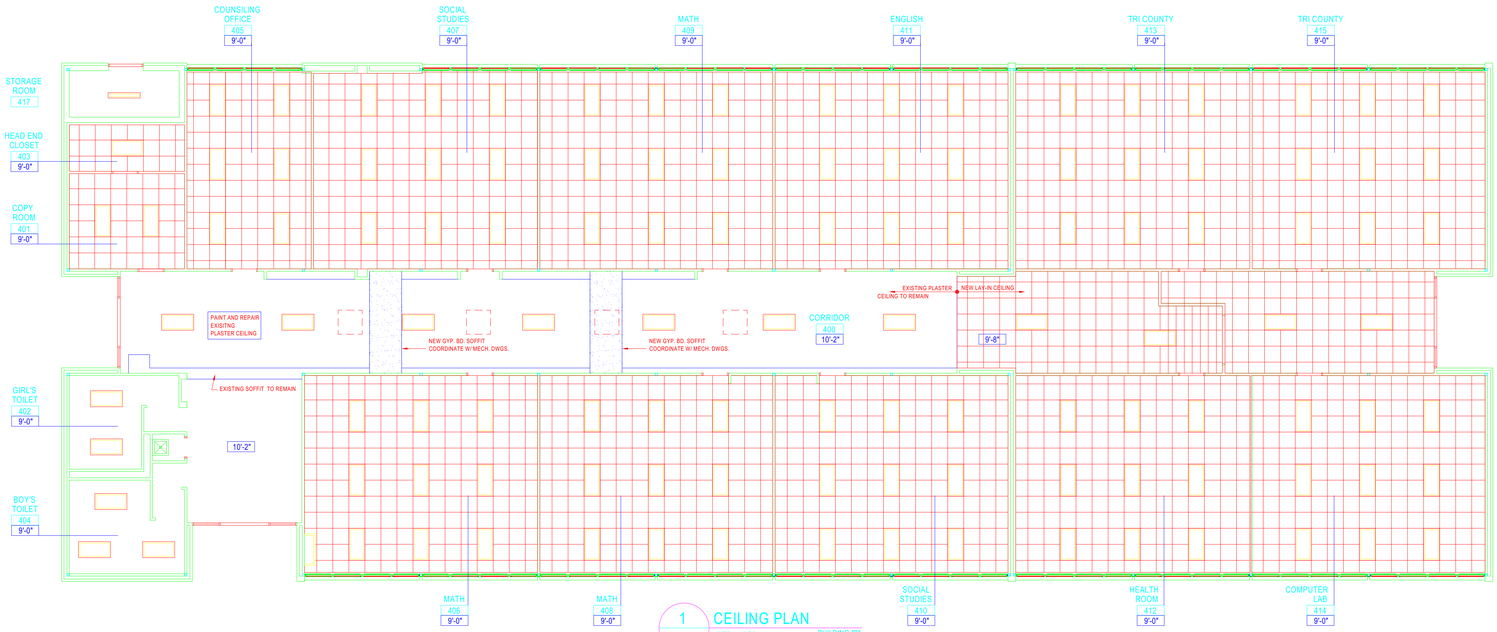

1 A6.2 CEILING PLAN
1/8" = 1'-0" BUILDING "B"

LEGEND

- FLOURESCENT LIGHT FIXTURE
- LAY-IN ACCOUSTICAL TILE (2' X 2') ACT-1
- ELECTRIC HEATER
- EXHAUST FAN
- EXIT SIGN
- HIGH PRESSURE SODIUM LIGHT FIXTURE
- SUPPLY DIFFUSER (SEE MECH DWGS.)
- RETURN DIFFUSER (SEE MECH DWGS.)
- ROOM NUMBER RNO
- CEILING HEIGHT 10'-0"
- EXISTING SKYLIGHT

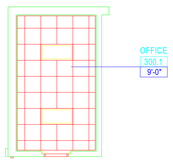

3 A6.2 CEILING PLAN
1/8" = 1'-0" KITCHEN

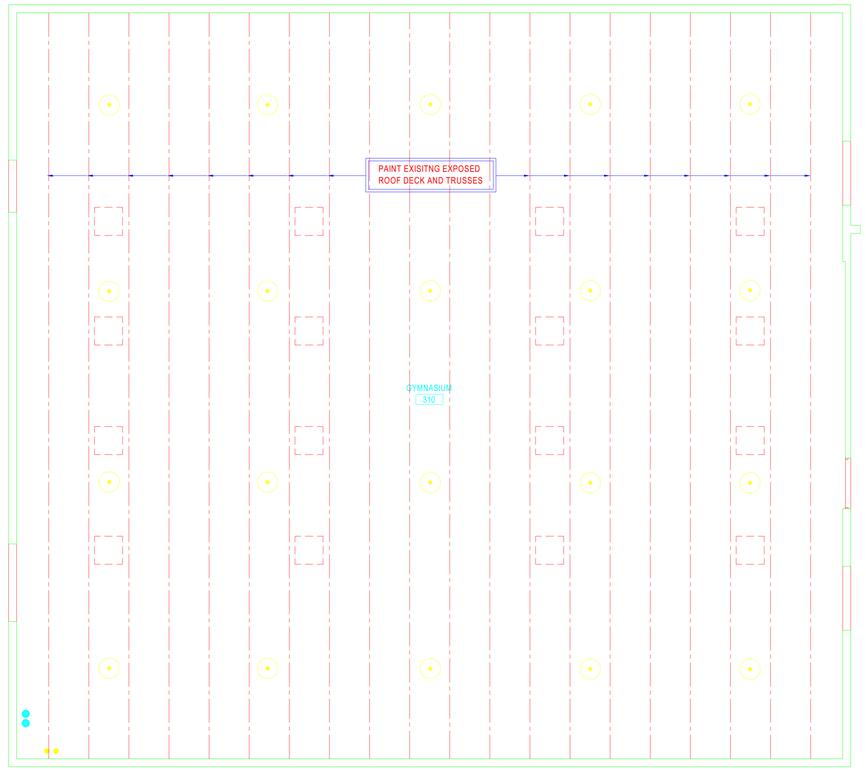

2 A6.2 CEILING PLAN
1/8" = 1'-0" GYMNASIUM

ANDREWS HIGH SCHOOL
ADDITIONS AND RENOVATIONS
Andrews, North Carolina

PADGETT & FREEMAN ARCHITECTS, P.A.
ARCHITECTURE PLANNING INTERIORS
30 Choctaw Street Asheville, NC 28801 828-254-1983

Drawing
BUILDING "B" AND GYM CEILING PLAN

Date
JANUARY 30, 2004

Sheet
A6.2

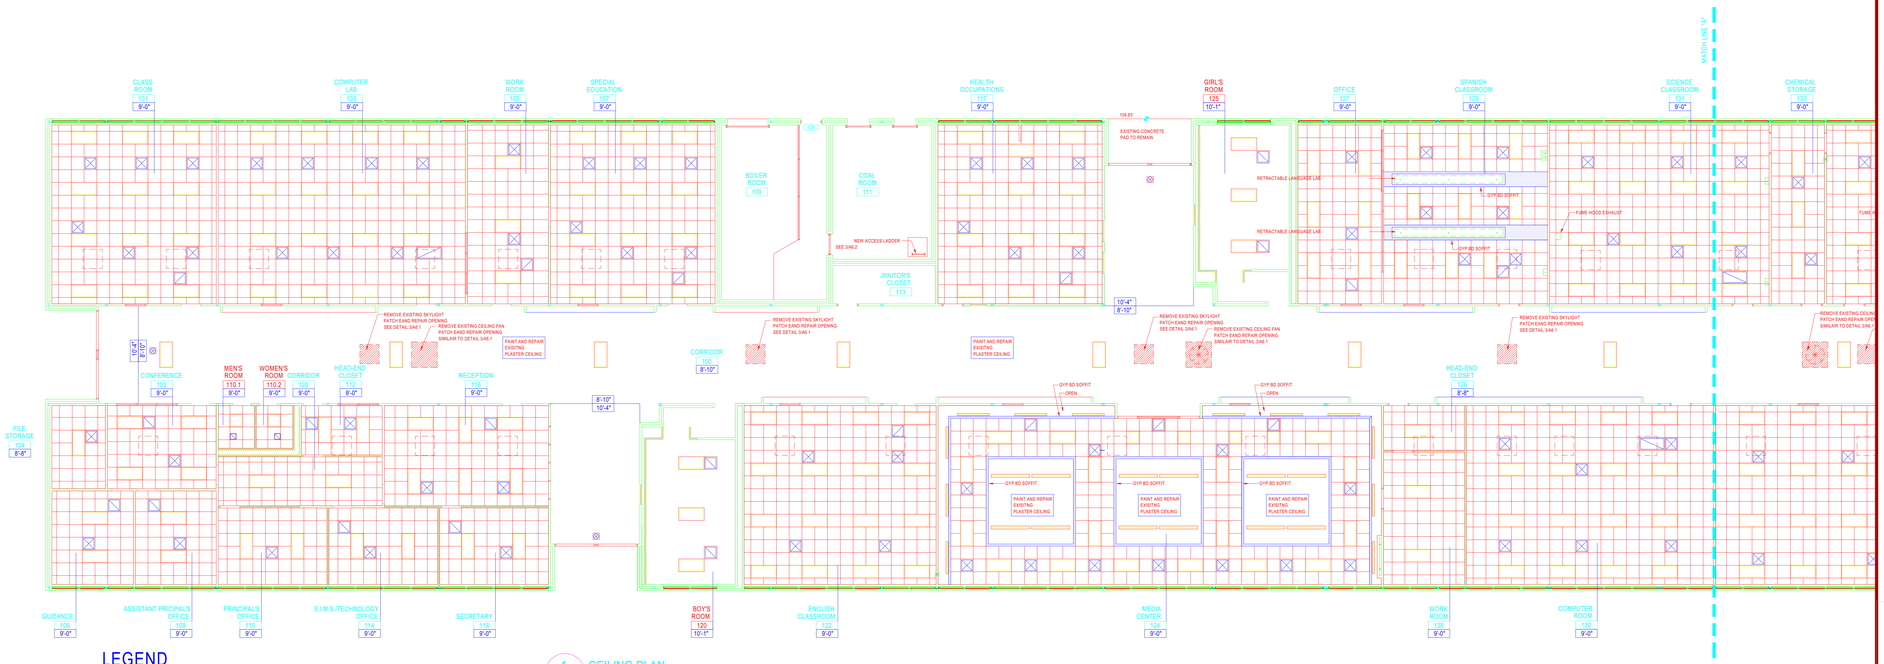

1 A6.1 CEILING PLAN
1/8" = 1'-0" BUILDING "A"

LEGEND

- FLOURESCENT LIGHT FIXTURE
- LAY-IN ACCOUSTICAL TILE (2' X 2') ACT-1
- ELECTRIC HEATER
- EXHAUST FAN
- EXIT SIGN
- SUPPLY DIFFUSER (SEE MECH DWGS.)
- RETURN DIFFUSER (SEE MECH DWGS.)
- ROOM NUMBER RNO
- CEILING HEIGHT 10'-0"
- EXISTING SKYLIGHT

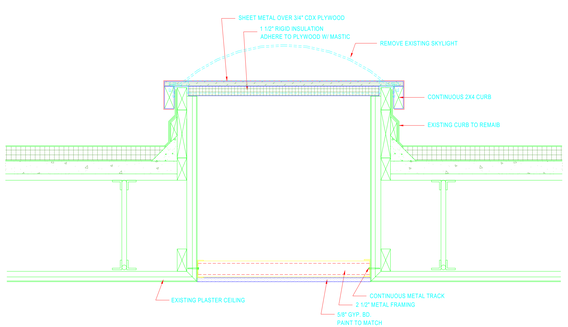

3 A6.1 SKYLIGHT DETAIL
1 1/2" = 1'-0"

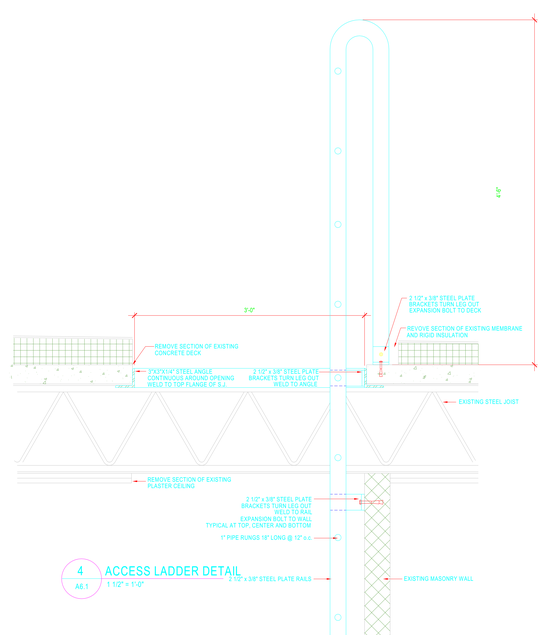

4 A6.1 ACCESS LADDER DETAIL
1 1/2" = 1'-0"

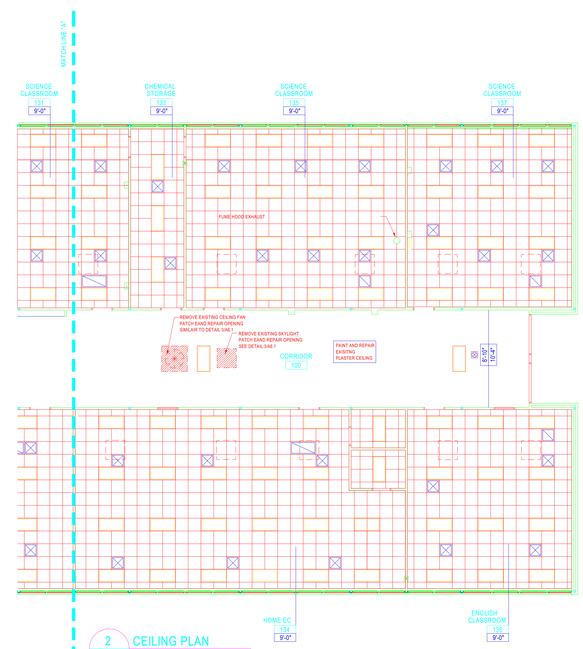

2 A6.1 CEILING PLAN
1/8" = 1'-0"

ANDREWS HIGH SCHOOL ADDITIONS AND RENOVATIONS

Andrews, North Carolina

0 TITLE
00 SCALE

P&F_GeneralSymbols.dwg
Update 5/29/2001

ROOM NAME
ROOM NAME
0000

N

EXAMPLE OF TEXT STYLE TITLE

EXAMPLE OF TEXT STYLE INOTES
EXAMPLE OF TEXT STYLE NOTES
EXAMPLE OF TEXT STYLE INOTES
EXAMPLE OF TEXT STYLE CODE

INSULATION
1 HR. RATED
2 HR. RATED
4 HR. RATED
MATCH LINE

00

PADGETT & FREEMAN ARCHITECTS, P.A.
ARCHITECTURE PLANNING INTERIORS
30 Choctaw Street Asheville, NC 28801 828-254-1983

Drawing
BUILDING "A"
CEILING PLAN

Date
JANUARY 30, 2004

Sheet
A6.1