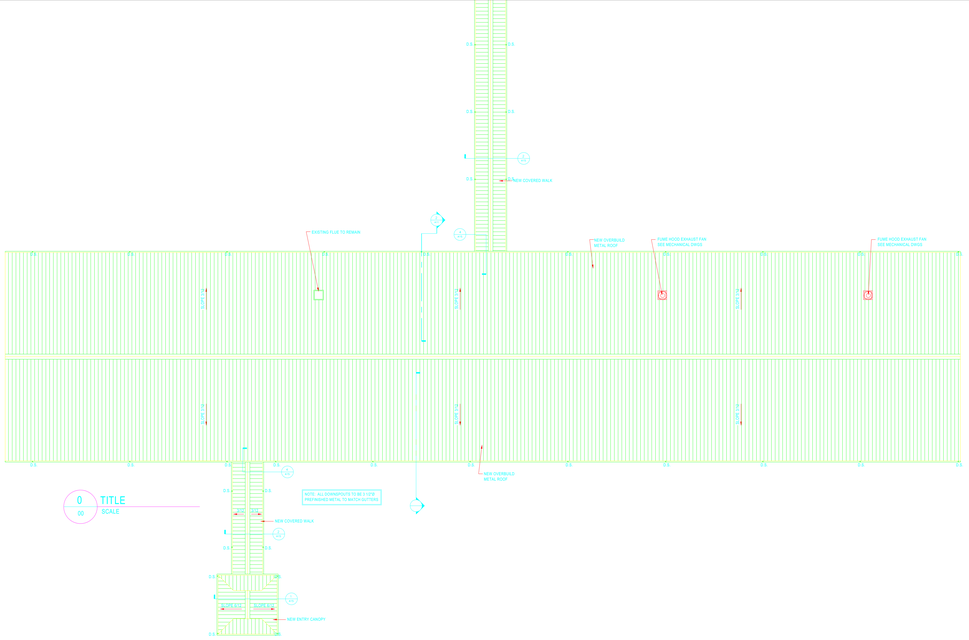

0 / 00 TITLE
SCALE

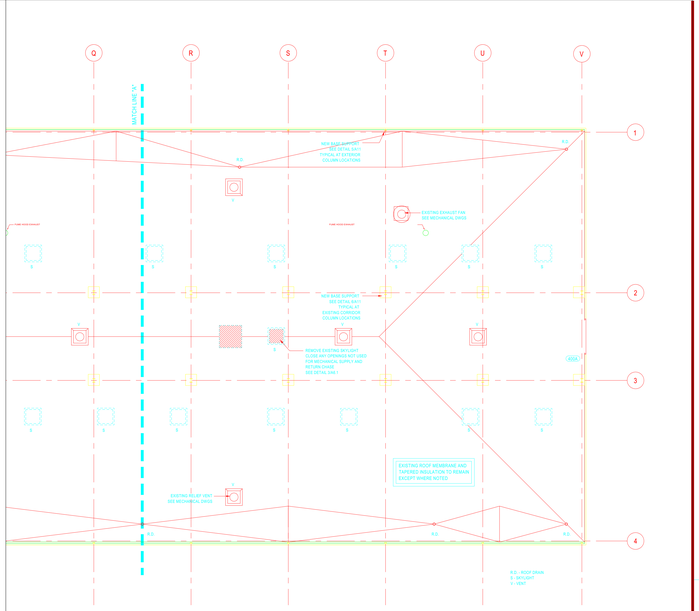

1 / A2 ROOF DECK PLAN
1/8" = 1'-0"

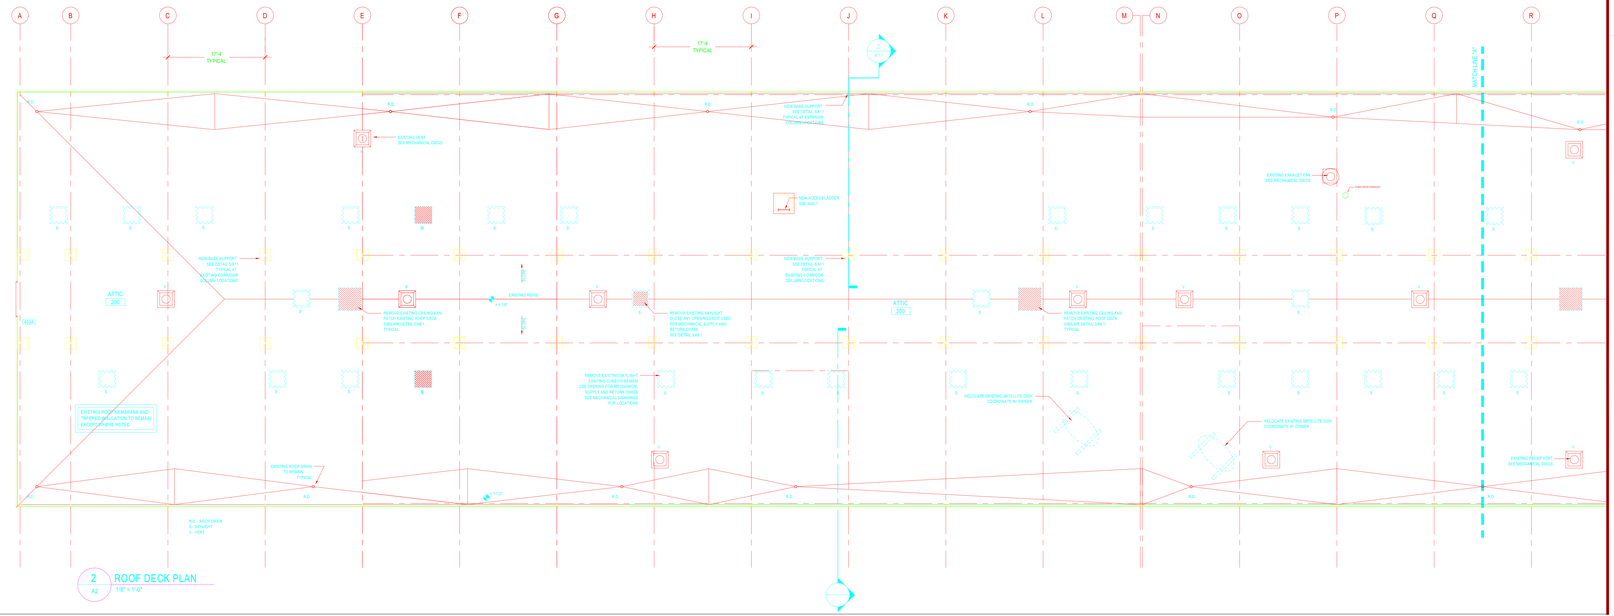

2 / A2 ROOF DECK PLAN
1/8" = 1'-0"

ANDREWS HIGH SCHOOL
ADDITIONS AND RENOVATIONS
Andrews, N.C.

PADGETT & FREEMAN ARCHITECTS, P.A.
ARCHITECTURE PLANNING INTERIORS
30 Choctaw Street Asheville, NC 28801 828-254-1963

Drawing
ROOF DECK PLAN
ROOF PLAN

Date
JANUARY 30, 2003

Sheet
A7

13 Of 21

P&F_GeneralSymbols.dwg
Update 5/28/2001

EXAMPLE OF TEXT STYLE TITLE
EXAMPLE OF TEXT STYLE LNOTES
EXAMPLE OF TEXT STYLE NOTES
EXAMPLE OF TEXT STYLE NOTES
EXAMPLE OF TEXT STYLE CODE

ROOM NAME
ROOM NAME
0000

INSULATION
1 HR. RATED
2 HR. RATED
4 HR. RATED
MATCH LINE

00

TITLE
SCALE

ROOM NAME
ROOM NO.
SQ. FT.

EXAMPLE OF TEXT STYLE TITLE

EXAMPLE OF TEXT STYLE NOTES
EXAMPLE OF TEXT STYLE NOTES
EXAMPLE OF TEXT STYLE NOTES
EXAMPLE OF TEXT STYLE NOTES

INDICATION
LINE NOTES
LINE NOTES
LINE NOTES
SECTION LINE

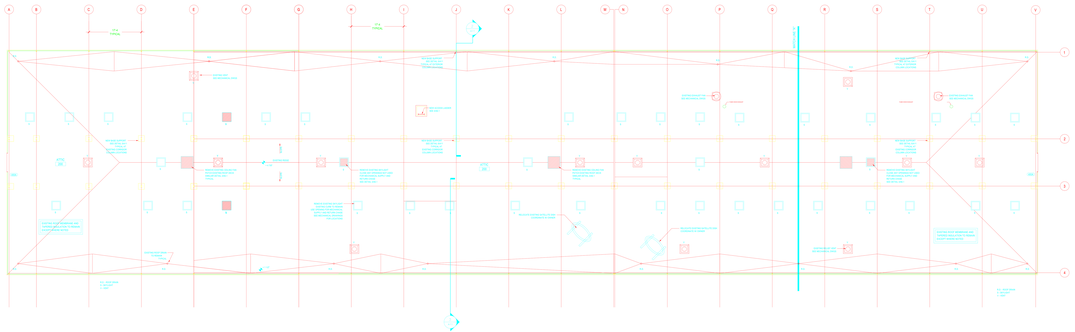
NEW ENTRANCE
NEW ENTRANCE
EXISTING FIRE SUPPRESSION SYSTEM TO REMAIN