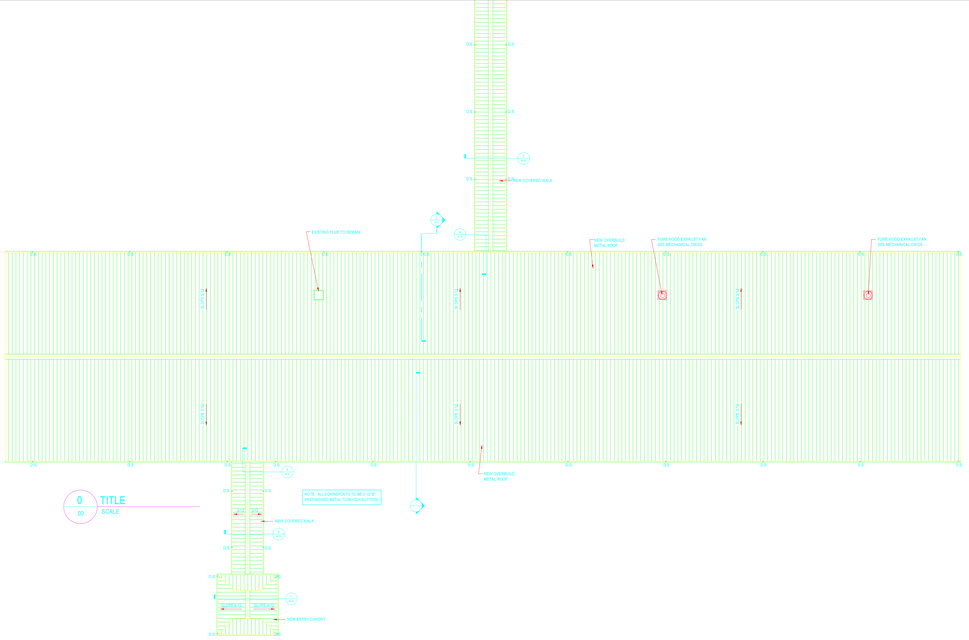

0 / 00 TITLE
SCALE

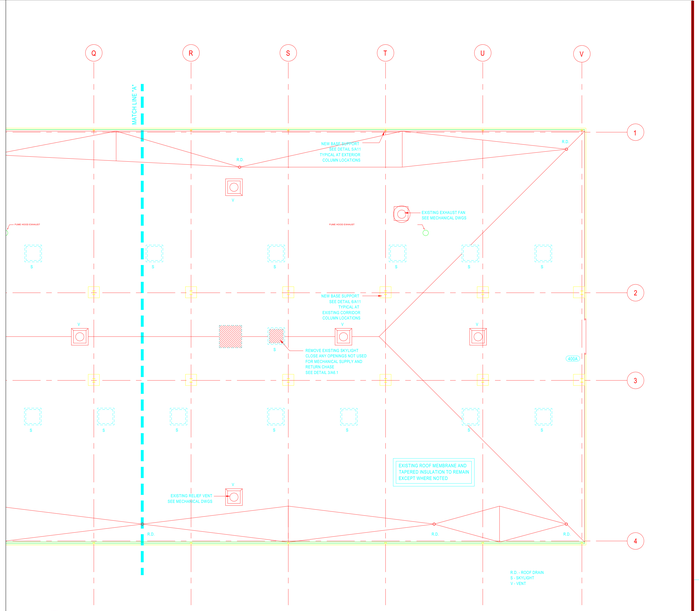

1 / A2 ROOF DECK PLAN
1/8" = 1'-0"

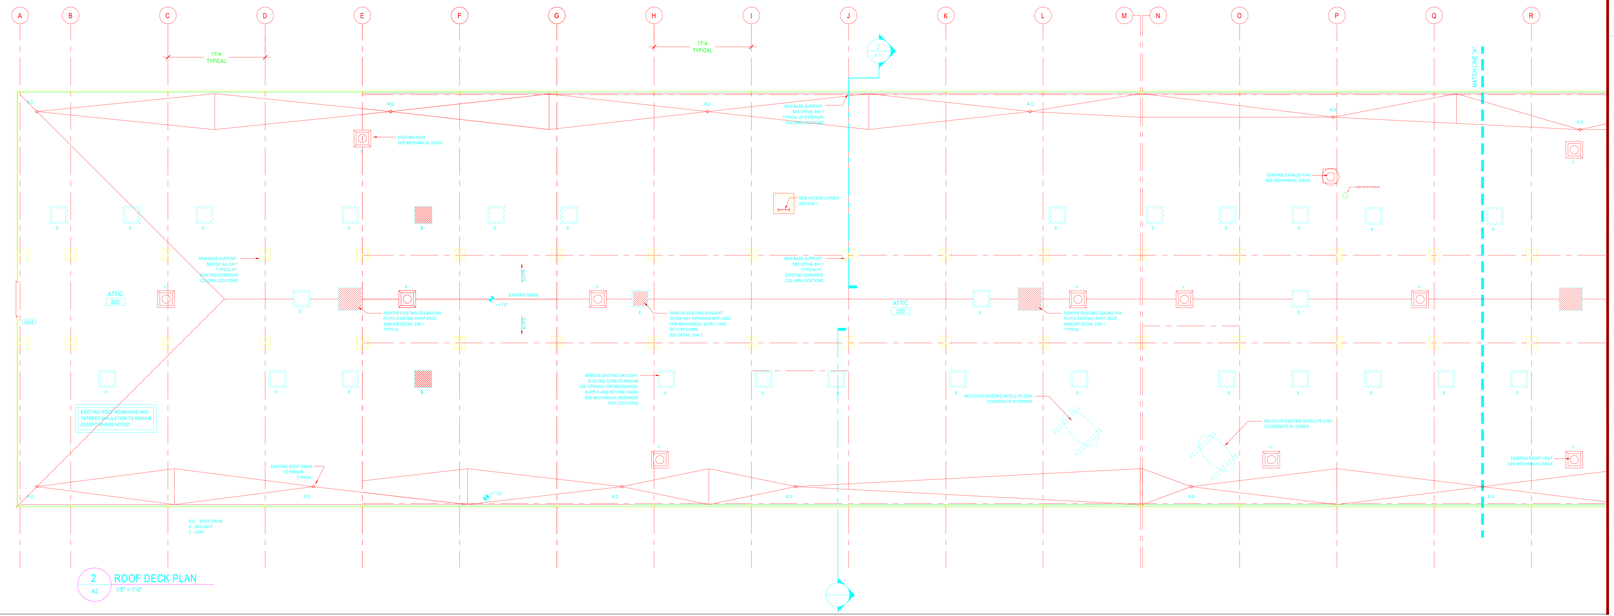

2 / A2 ROOF DECK PLAN
1/8" = 1'-0"

ANDREWS HIGH SCHOOL
ADDITIONS AND RENOVATIONS
Andrews, N.C.

PADGETT & FREEMAN ARCHITECTS, P.A.
ARCHITECTURE PLANNING INTERIORS
30 Choctaw Street Asheville, NC 28801 828-254-1963

Drawing
ROOF DECK PLAN
ROOF PLAN

Date
JANUARY 30, 2003

Sheet
A7

13 Of 21

P&F_GeneralSymbols.dwg
Update 5/28/2001

EXAMPLE OF TEXT STYLE TITLE
EXAMPLE OF TEXT STYLE LNOTES
EXAMPLE OF TEXT STYLE NOTES
EXAMPLE OF TEXT STYLE NOTES
EXAMPLE OF TEXT STYLE CODE

ROOM NAME
ROOM NAME
0000

INSULATION
1 HR. RATED
2 HR. RATED
4 HR. RATED
MATCH LINE

00

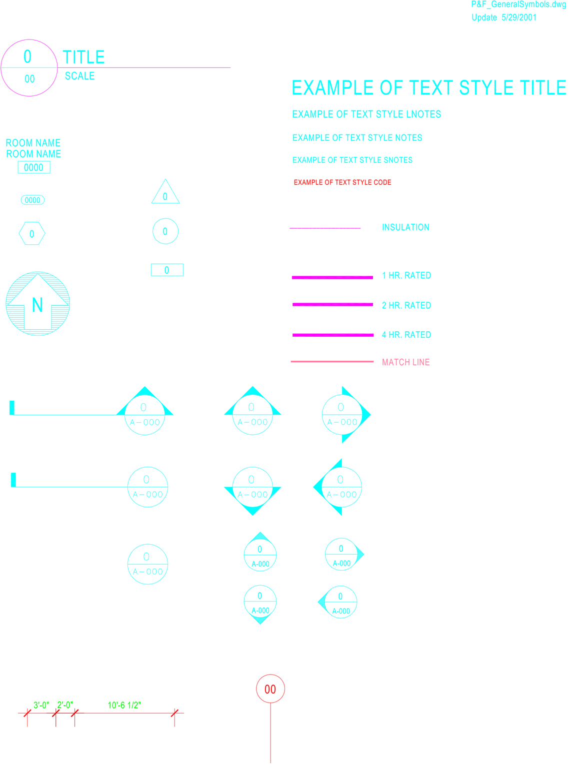
P&F_GeneralSymbols.dwg
Update 5/29/2001
TITLE
SCALE
EXAMPLE OF TEXT STYLE TITLE
EXAMPLE OF TEXT STYLE LNOTES
EXAMPLE OF TEXT STYLE NOTES
EXAMPLE OF TEXT STYLE SNOTES
EXAMPLE OF TEXT STYLE CODE
ROOM NAME
ROOM NAME
0000
INSULATION
1 HR. RATED
2 HR. RATED
4 HR. RATED
MATCH LINE
N

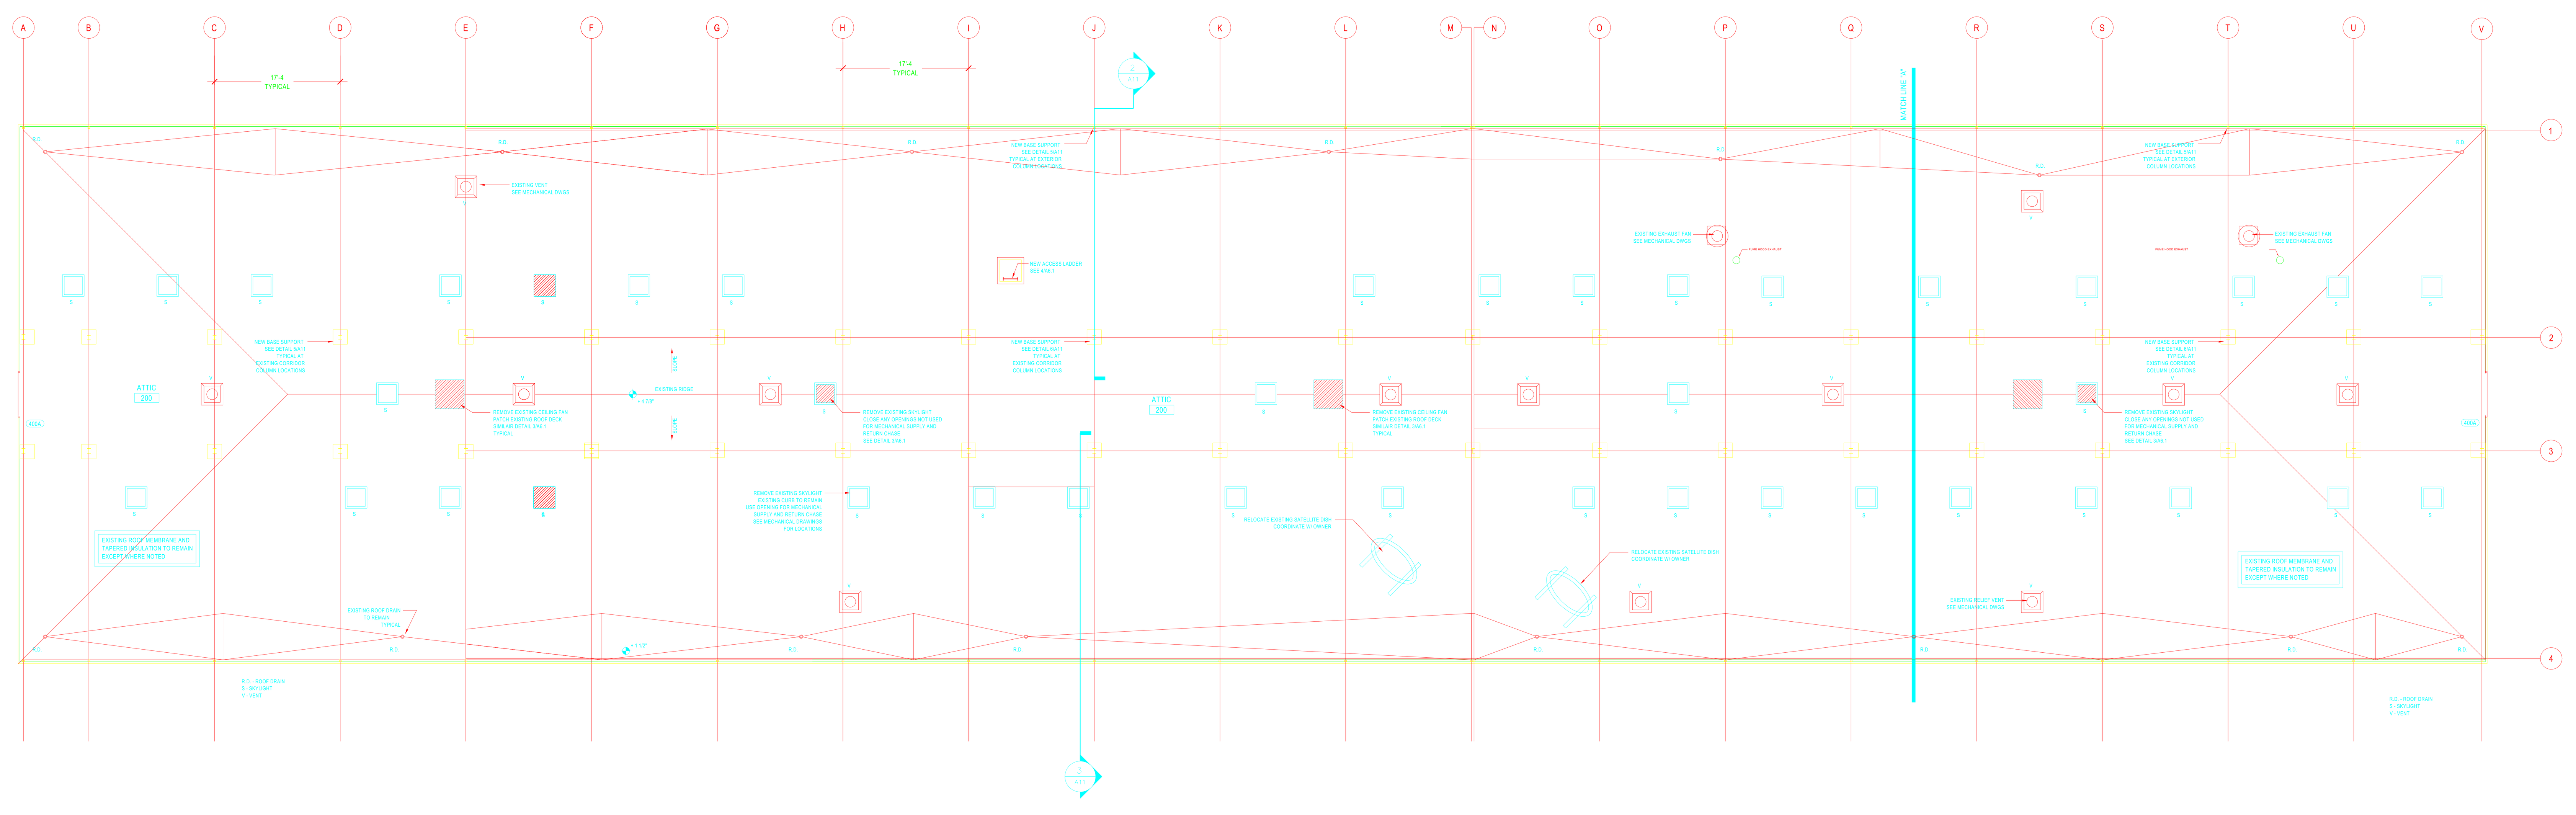

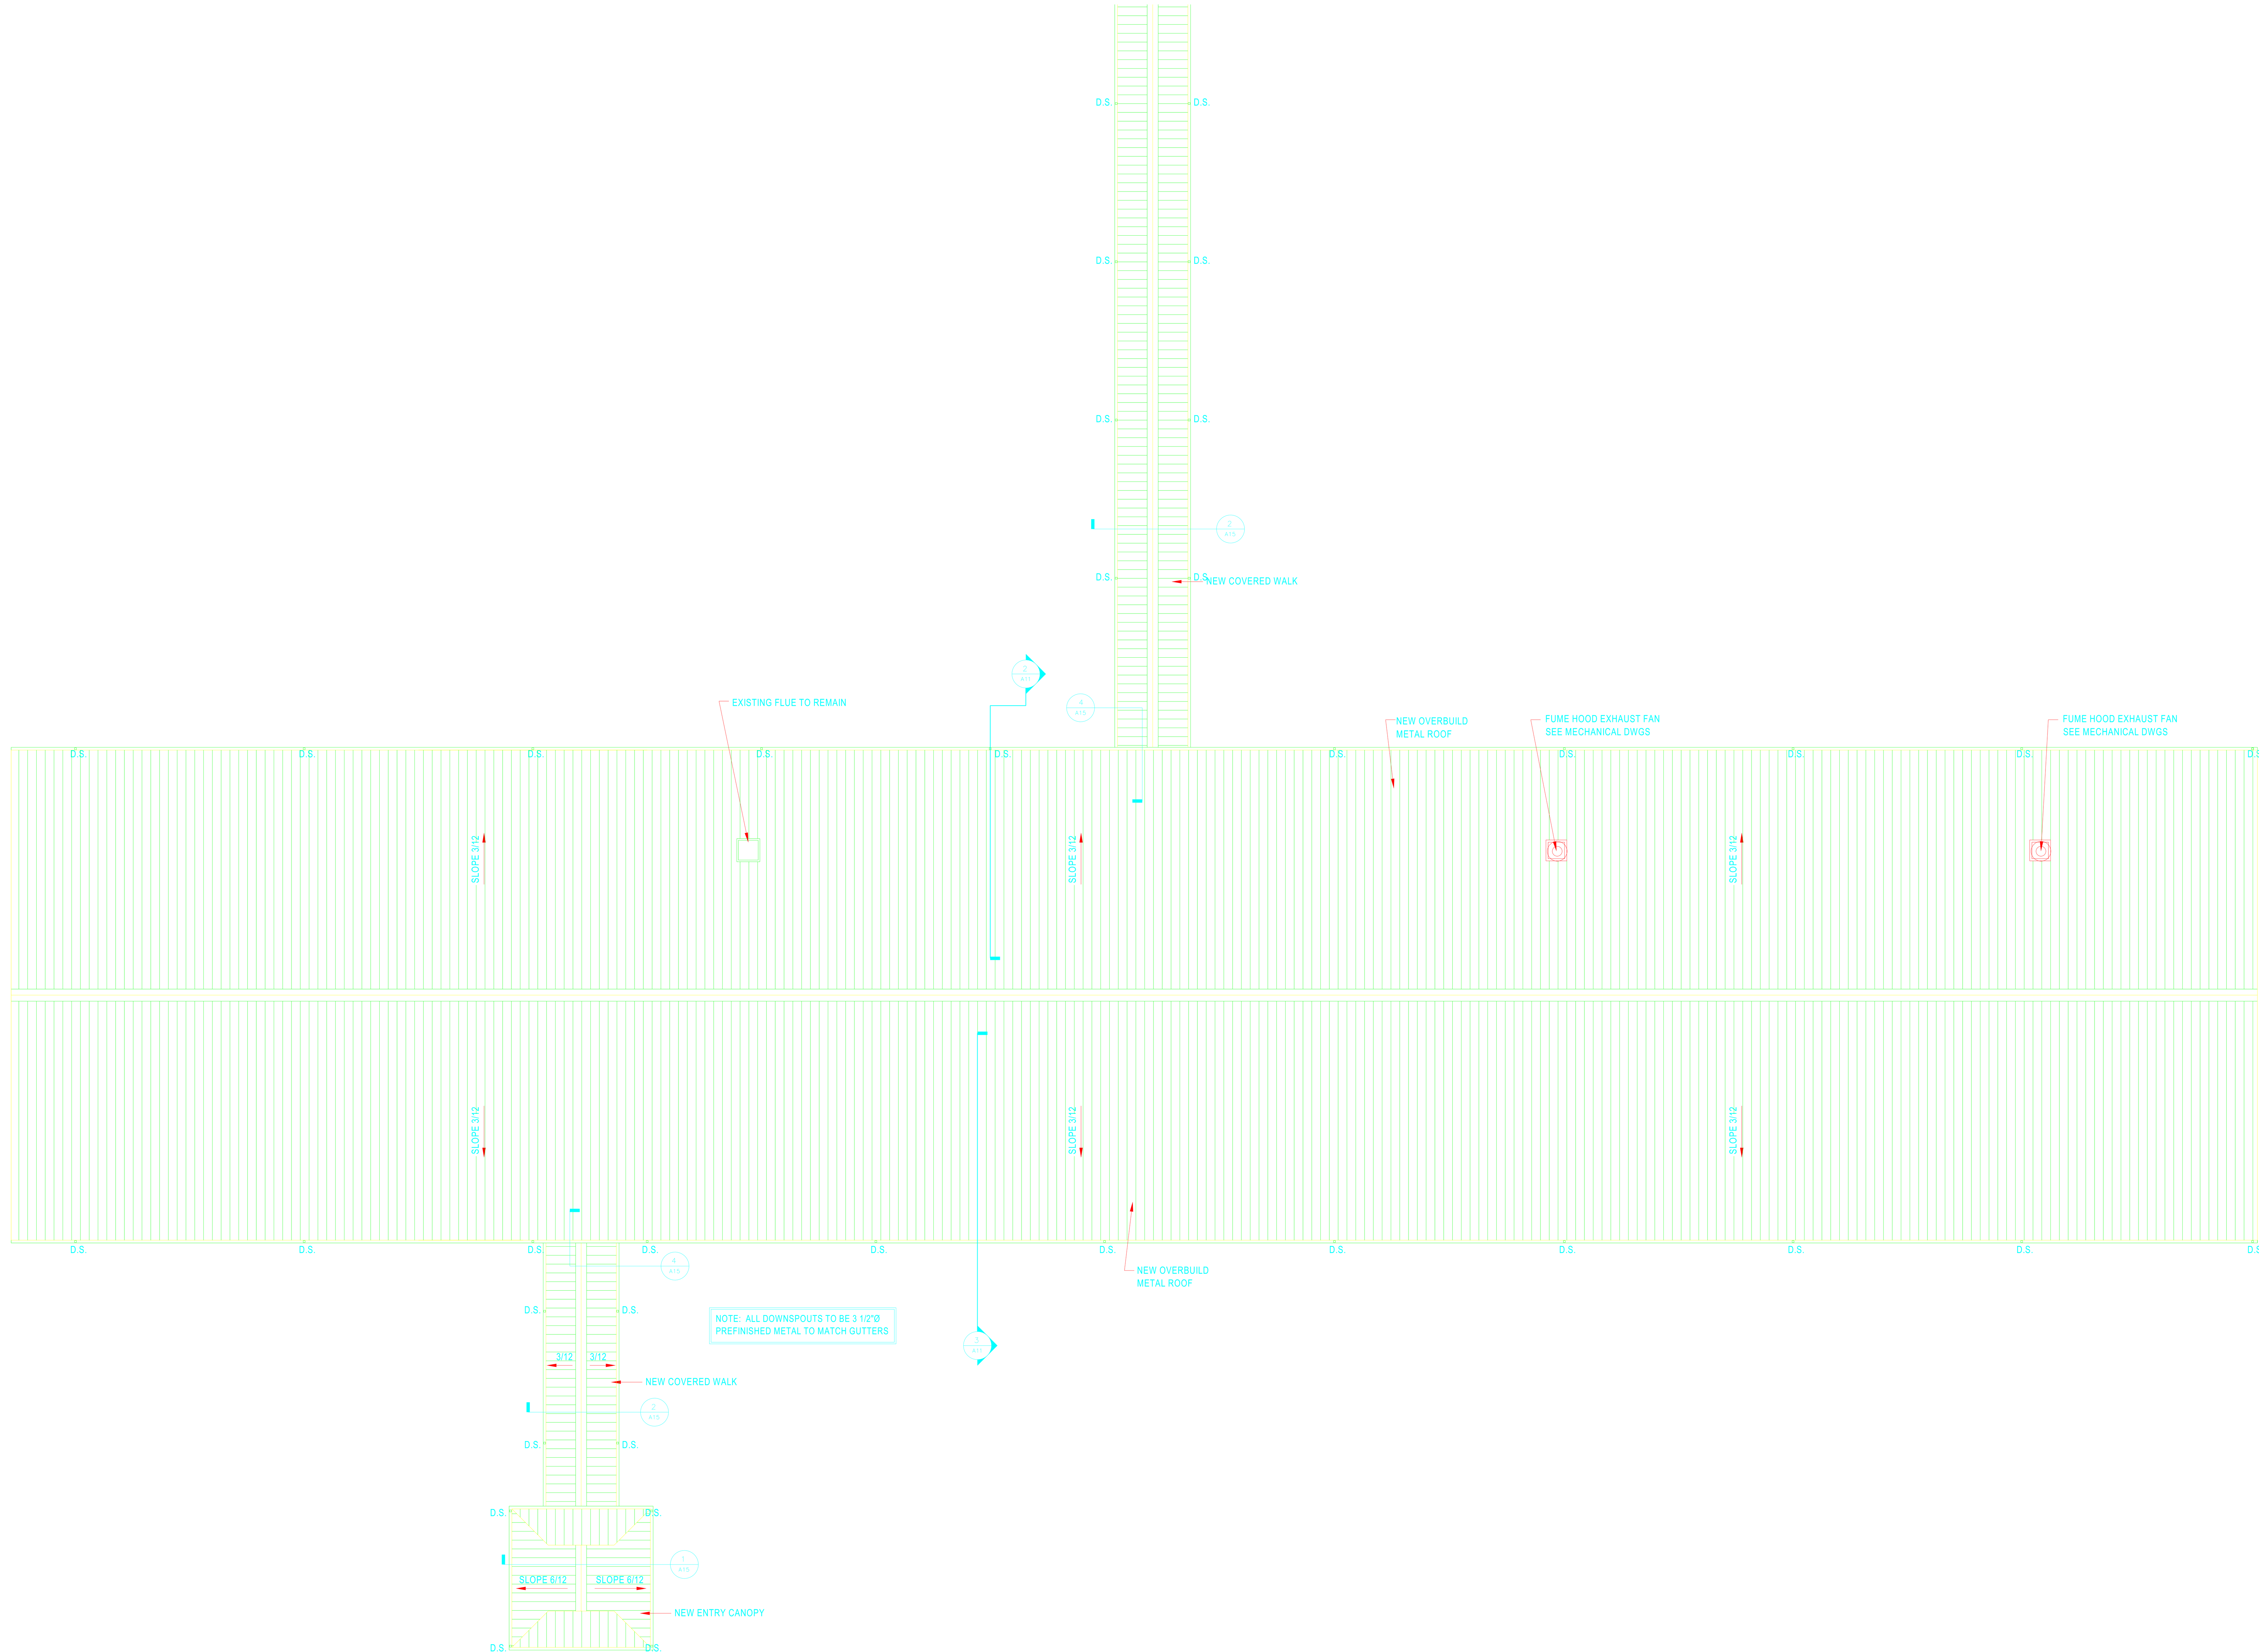
NEW COVERED WALK
EXISTING FLUE TO REMAIN
NEW OVERBUILD METAL ROOF
FUME HOOD EXHAUST FAN SEE MECHANICAL DWGS
FUME HOOD EXHAUST FAN SEE MECHANICAL DWGS
SLOPE 3/12
NEW OVERBUILD METAL ROOF
NOTE: ALL DOWNSPOUTS TO BE 3 1/2"Ø PREFINISHED METAL TO MATCH GUTTERS
NEW COVERED WALK
SLOPE 6/12
SLOPE 6/12
NEW ENTRY CANOPY
D.S.