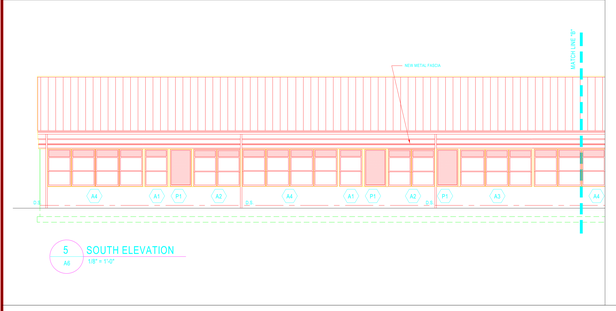

5 A6 SOUTH ELEVATION
1/8" = 1'-0"

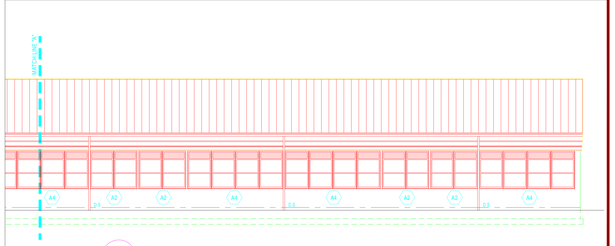

1 A6 NORTH ELEVATION
1/8" = 1'-0"

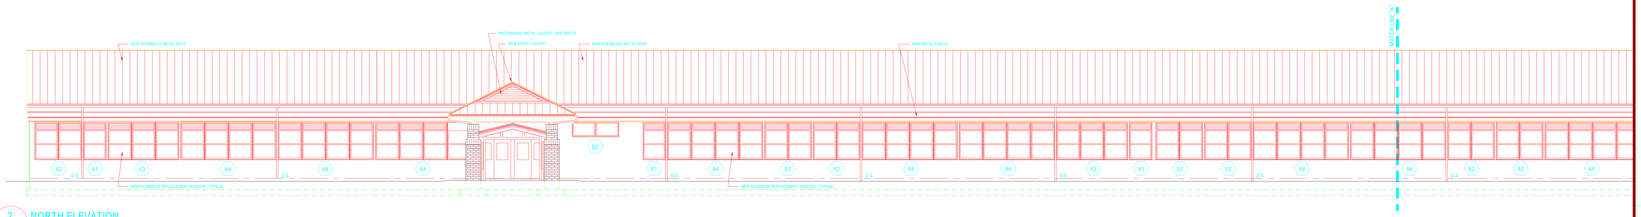

2 A6 NORTH ELEVATION
1/8" = 1'-0"

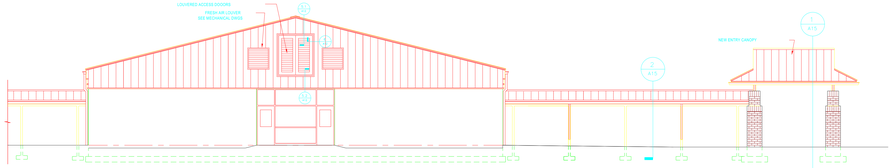

3 A6 EAST ELEVATION
1/8" = 1'-0"

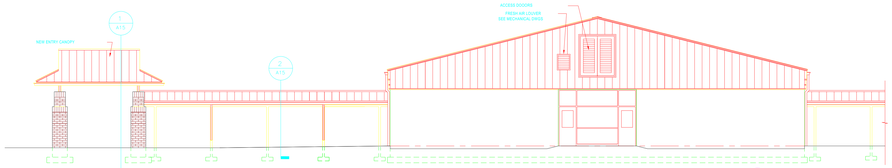

4 A6 WEST ELEVATION
1/8" = 1'-0"

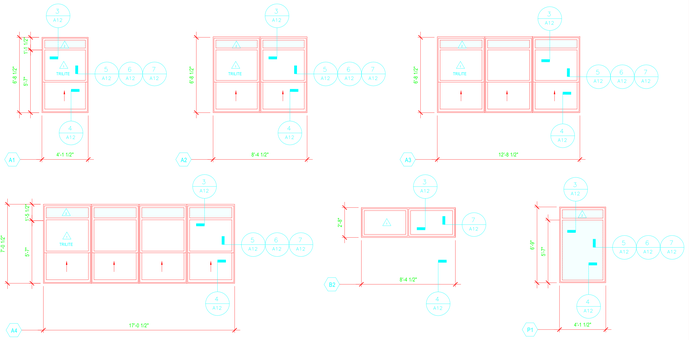

REPLACEMENT WINDOWS

1" INSULATING GLASS
INSULATED METAL PANEL

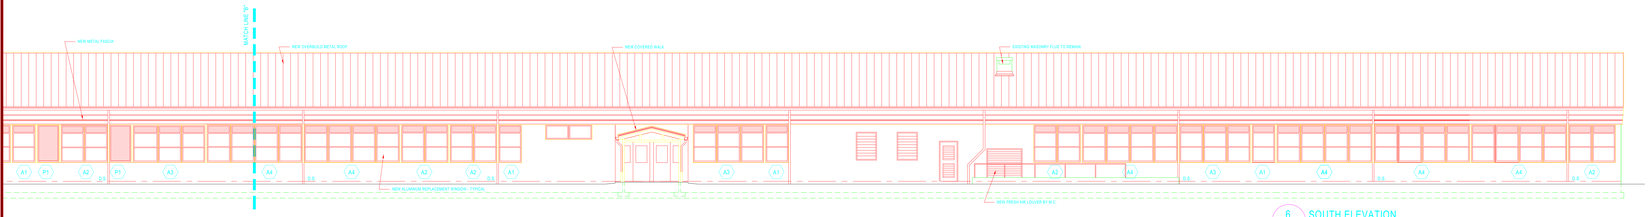

6 A6 SOUTH ELEVATION
1/8" = 1'-0"

ANDREWS HIGH SCHOOL
ADDITIONS AND RENOVATIONS
Andrews, N.C.

PADGETT & FREEMAN ARCHITECTS, P.A.
ARCHITECTURE PLANNING INTERIORS
30 Choctaw Street Asheville, NC 28801 828-254-1963

Drawing
BUILDING "A"
ELEVATIONS

Date
JANUARY 30, 2004

Sheet
A8

P&F_General(Symbols.dwg
Update 5/29/2001

EXAMPLE OF TEXT STYLE TITLE

EXAMPLE OF TEXT STYLE UNOTES
EXAMPLE OF TEXT STYLE NOTES
EXAMPLE OF TEXT STYLE SNOTES
EXAMPLE OF TEXT STYLE CODE

ROOM NAME
ROOM NAME
(0000)

0000
0
0
0
0

N

INSULATION
1 HR. RATED
2 HR. RATED
4 HR. RATED
MATCH LINE

00

SUN SHADE TYPES

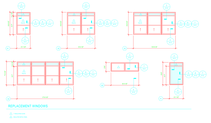
REPLACEMENT WINDOWS

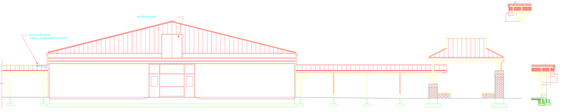

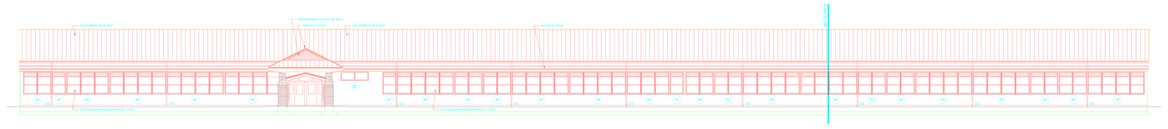

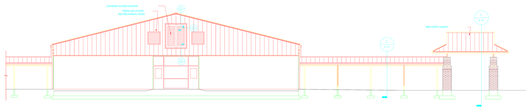

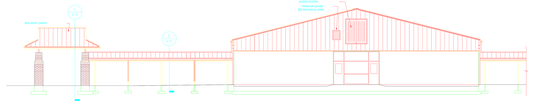

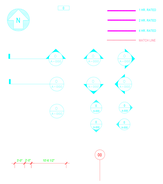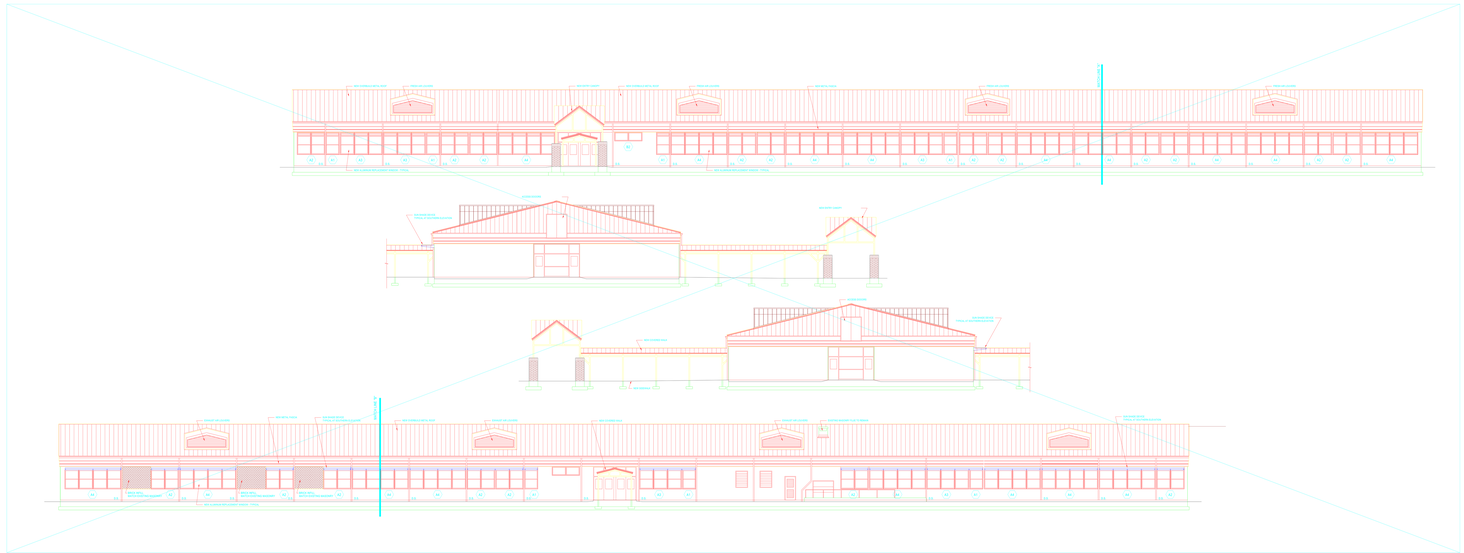
TITLE
SCALE
EXAMPLE OF TEXT STYLE TITLE
EXAMPLE OF TEXT STYLE UNITED
EXAMPLE OF TEXT STYLE NOTED
EXAMPLE OF TEXT STYLE MATRIX
EXAMPLE OF TEXT STYLE COSB
REVISION
EXR. NOTES
EXR. NOTES
EXR. NOTES
REVISION
REF_Demo2Existing
DWG. EXAMPLE