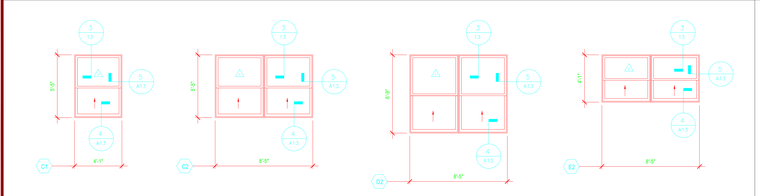

REPLACEMENT WINDOWS

1" INSULATING GLASS

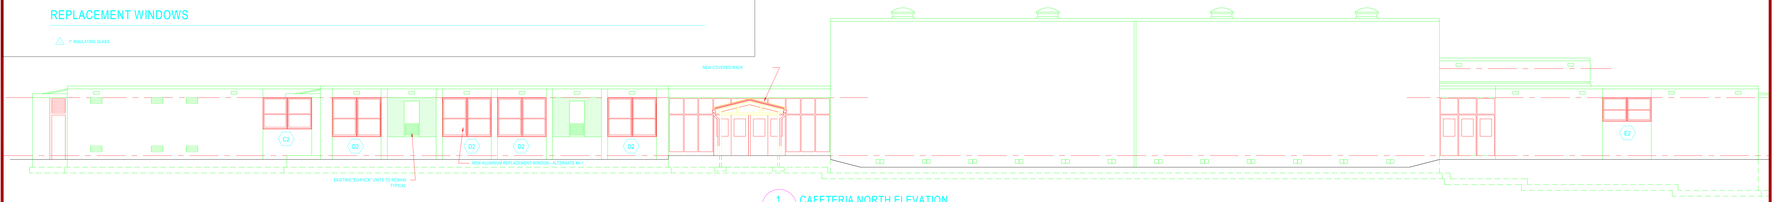

1 A9 CAFETERIA NORTH ELEVATION
1/8"=1'-0"

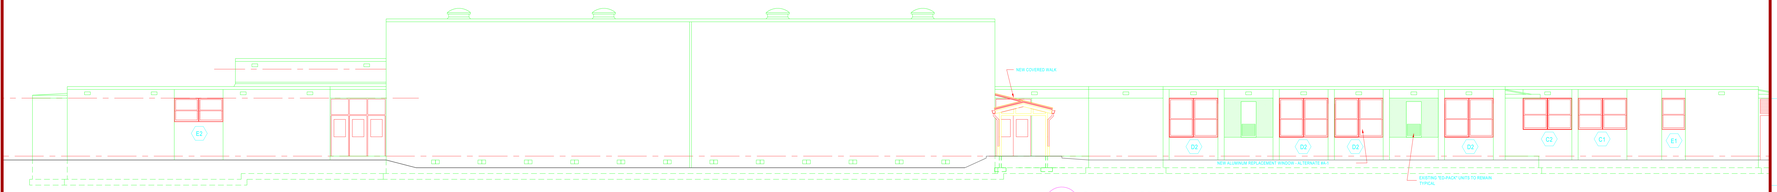

2 A9 CAFETERIA SOUTH ELEVATION
1/8"=1'-0"

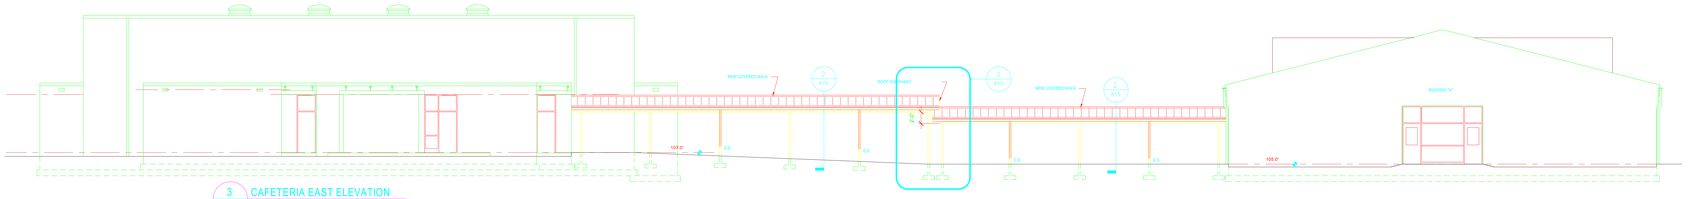

3 A9 CAFETERIA EAST ELEVATION
1/8"=1'-0"

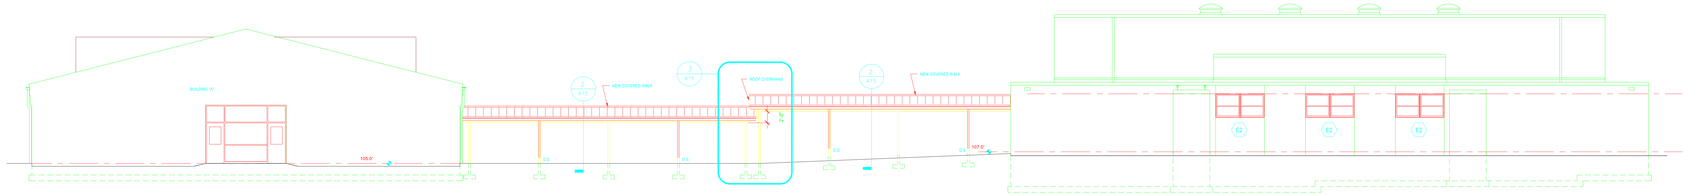

4 A9 GYMNASIUM WEST ELEVATION
1/8"=1'-0"

ANDREWS HIGH SCHOOL
ADDITIONS AND RENOVATIONS
Andrews, N.C.

PADGETT & FREEMAN ARCHITECTS, P.A.
ARCHITECTURE PLANNING INTERIORS
30 Choctaw Street Asheville, NC 28801 828-254-1953

Drawing
CAFETERIA/GYM ELEVATIONS
ELEVATIONS

Date
JANUARY 30, 2004

Sheet
A9

15 Of 21

PAF_GeneralSymbols.dwg
Update 5/29/2001

0 TITLE
00 SCALE

ROOM NAME
ROOM NAME
0000

0000

0

N

EXAMPLE OF TEXT STYLE TITLE

EXAMPLE OF TEXT STYLE LNOTES

EXAMPLE OF TEXT STYLE NOTES

EXAMPLE OF TEXT STYLE SNOTES

EXAMPLE OF TEXT STYLE CODE

INSULATION

1 HR. RATED

2 HR. RATED

4 HR. RATED

MATCH LINE

00

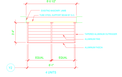

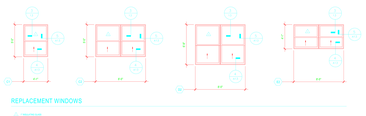

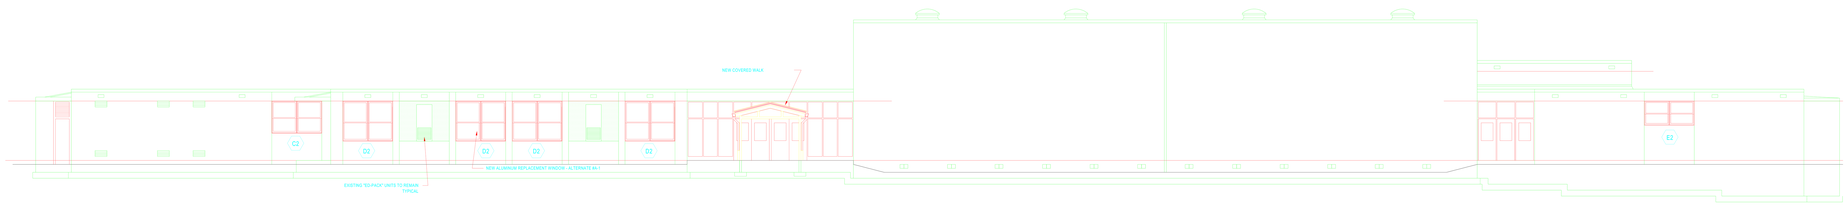

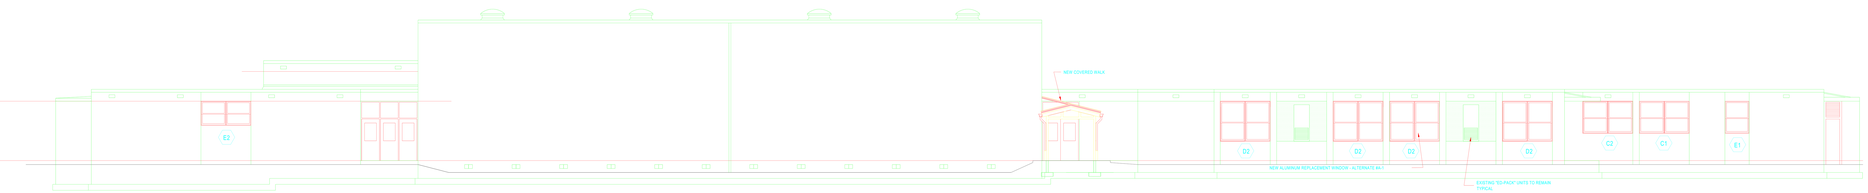

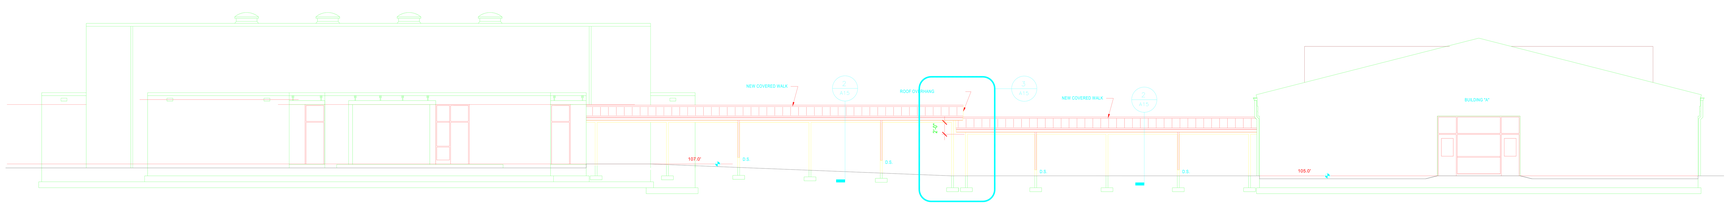

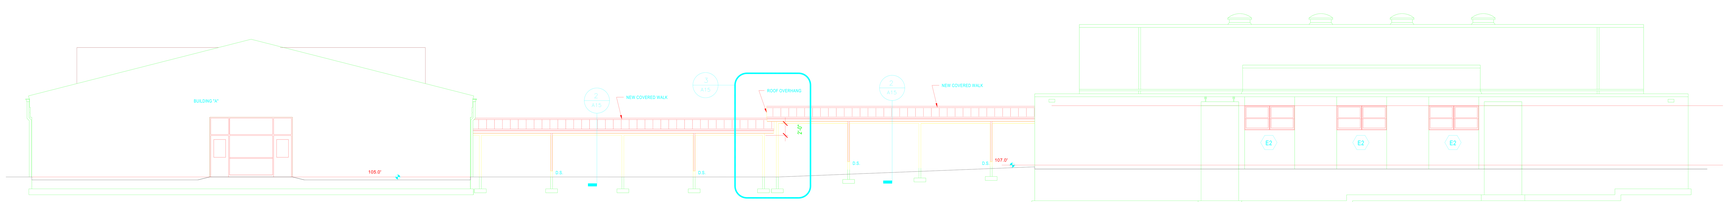

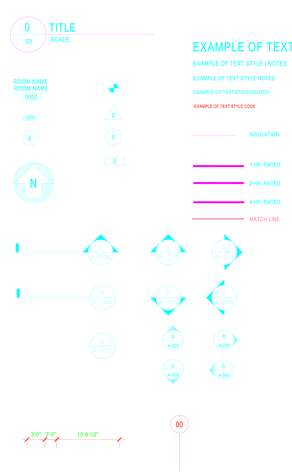

P&F_GeneralSymbols.dwg
Update 5/29/2001