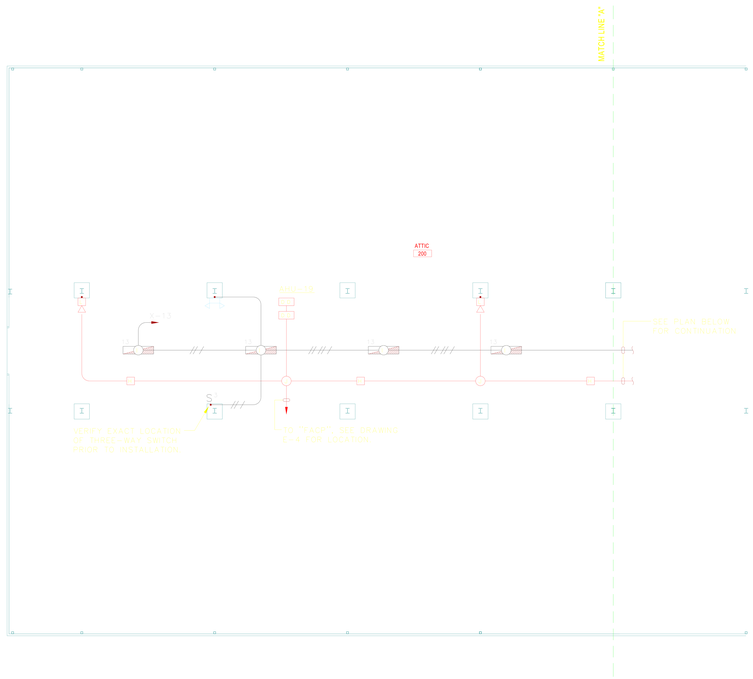

LIGHTING / FIRE ALARM NOTES:

1. COORDINATE INSTALLATION OF LIGHTING FIXTURES TO BE CLEAR OF WORK BY OTHER TRADES AS REQUIRED. PLACEMENT OF LIGHTING FIXTURES SHOWN ON THIS DRAWING IS DIAGRAMMATIC ONLY. VERIFY EXACT FIXTURE PLACEMENT PRIOR TO INSTALLATION.

2. TWIN-HEAD EMERGENCY LIGHTING UNITS SHOWN ON THIS PLAN ARE "BASE BID". DELETE TWIN-HEAD EMERGENCY LIGHTS IF ADD ALTERNATE C-2 (EMERGENCY GENERATOR INSTALLATION) IS TAKEN.

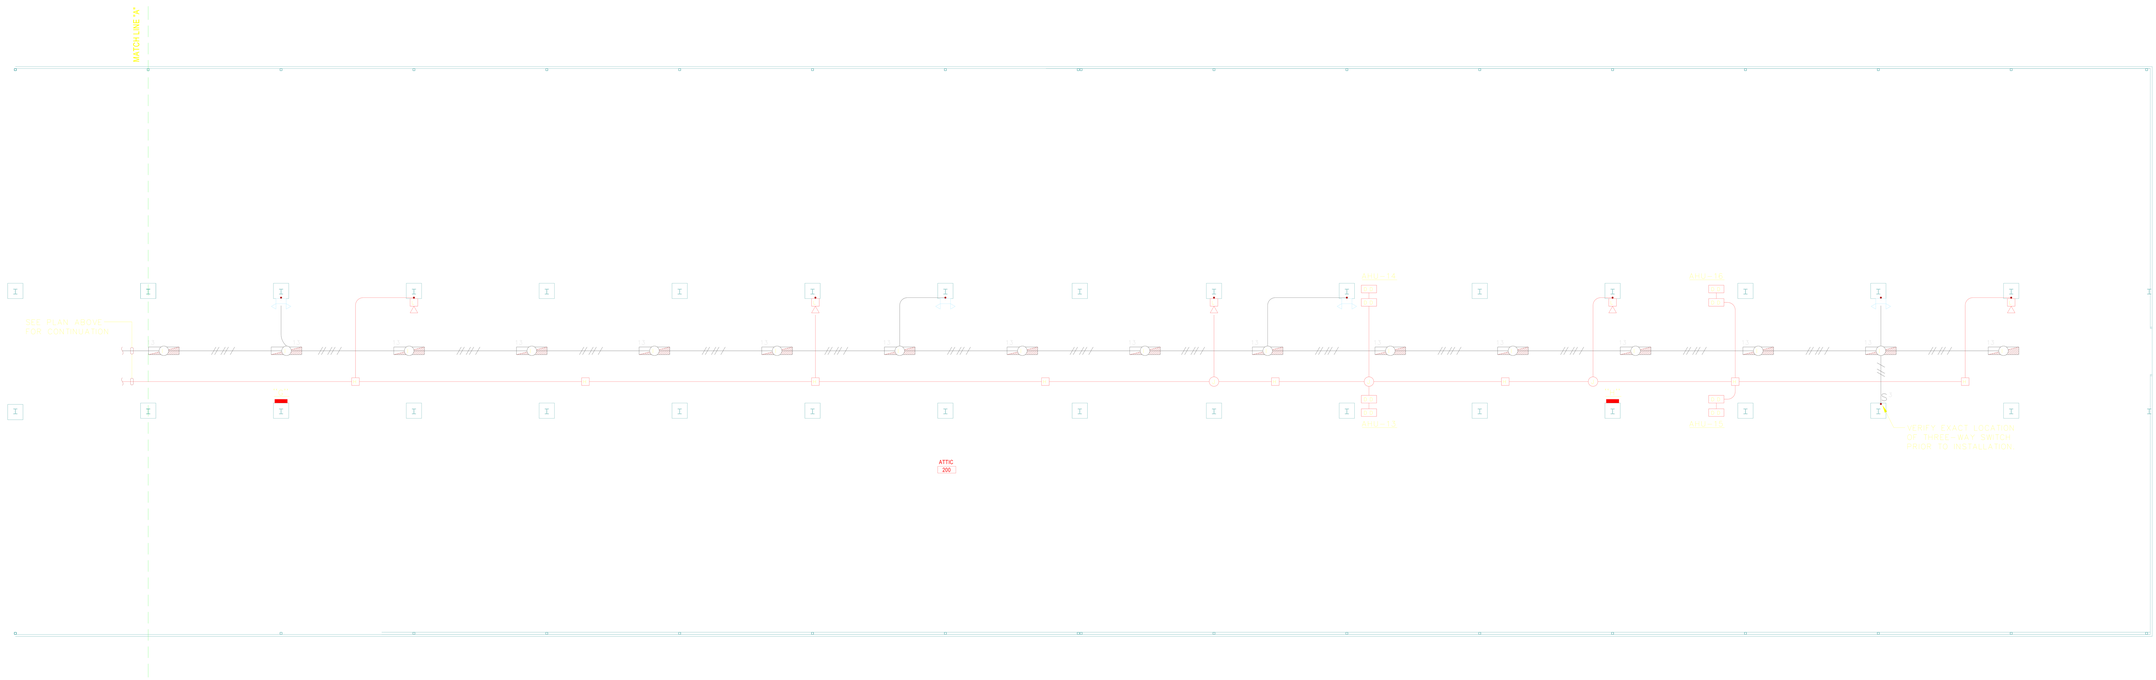

MECHANICAL MEZZANINE PLAN - LIGHTING / FIRE ALARM

SCALE: ~5"=1'-0"

Vreeland Engineers Inc.

ANDREWS HIGH SCHOOL
ADDITIONS AND RENOVATIONS
Andrews, North Carolina

PADGETT & FREEMAN ARCHITECTS, P.A.
ARCHITECTURE PLANNING INTERIORS
30 Choctaw Street Asheville, NC 28801 828-254-1963

Drawing
MECHANICAL MEZZANINE
LIGHTING / FIRE ALARM

Date
JANUARY 30, 2004

Sheet
E5

Of