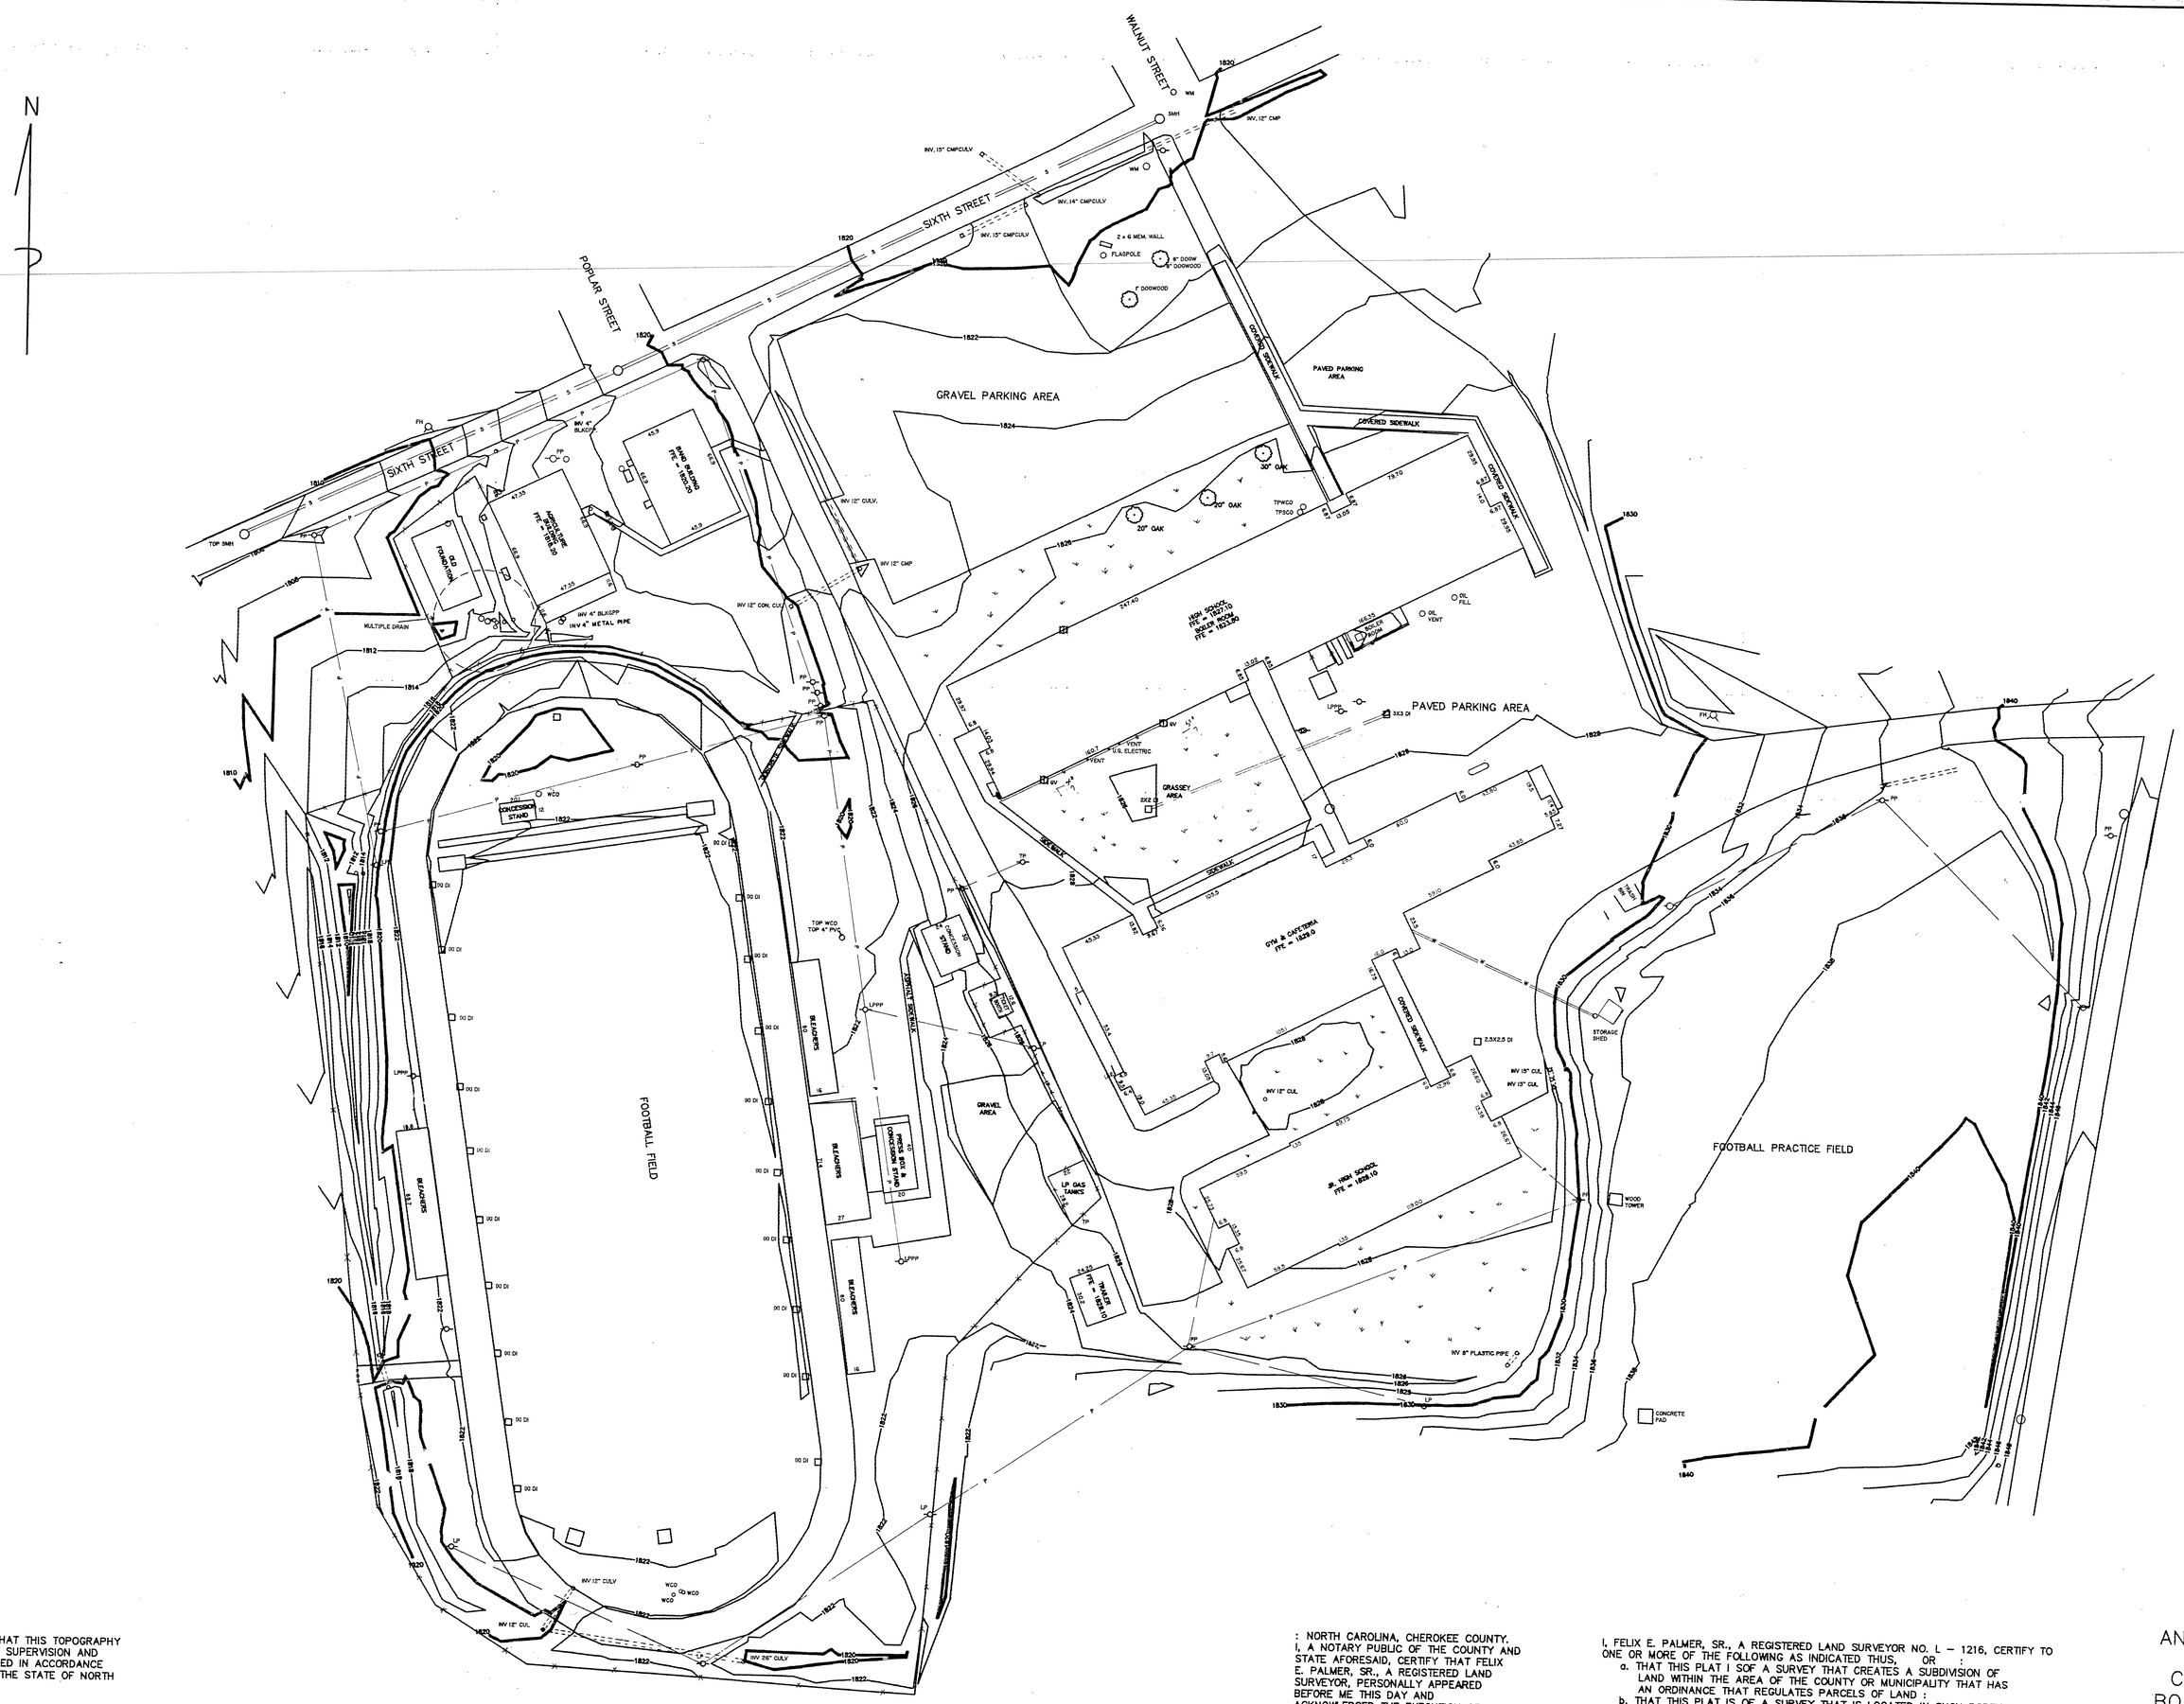

I, FELIX E. PALMER, SR., CERTIFY THAT THIS TOPOGRAPHY WAS PERFORMED UNDER MY DIRECT SUPERVISION AND THAT THIS TOPOGRAPHY IS PREPARED IN ACCORDANCE WITH THE MINIMUM STANDARDS OF THE STATE OF NORTH CAROLINA.

WITNESS MY ORIGINAL SIGNATURE, REGISTRATION NUMBER AND SEAL, THIS_____DAY OF_____A.D., 19____.

SURVEYOR REG. NO.

: NORTH CAROLINA, CHEROKEE COUNTY.
I, A NOTARY PUBLIC OF THE COUNTY AND STATE AFORESAID, CERTIFY THAT FELIX E. PALMER, SR., A REGISTERED LAND SURVEYOR, PERSONALLY APPEARED BEFORE ME THIS DAY AND ACKNOWLEDGED THE EXECUTION OF THE FOREGOING INSTRUMENT.

WITNESS MY HAND AND OFFICIAL STAMP OR SEAL, THIS_____DAY OF _____ 19_____.

NOTARY PUBLIC

I, FELIX E. PALMER, SR., A REGISTERED LAND SURVEYOR NO. L – 1216, CERTIFY TO ONE OR MORE OF THE FOLLOWING AS INDICATED THUS, OR :

a. THAT THIS PLAT I SOF A SURVEY THAT CREATES A SUBDIVISION OF LAND WITHIN THE AREA OF THE COUNTY OR MUNICIPALITY THAT HAS AN ORDINANCE THAT REGULATES PARCELS OF LAND ;
b. THAT THIS PLAT IS OF A SURVEY THAT IS LOCATED IN SUCH PORTION OF A COUNTY OR MUNICIPALITY THAT IS UNREGULATED AS TO AN ORDINANCE THAT REGULATES PARCELS OF LAND.
c. THAT THIS PLAT IS OF A SURVEY OF AN EXISTING PARCEL OR PARCELS OFLAND ;
d. THAT THIS PLAT IS OF A SURVEY OF ANOTHER CATEGORY, SUCH AS THE RECOMBINATION O FEXISITNG PARCELS, A COURT-ORDERED SURVEY OR OTHER EXCEPTION TO THE DEFINATION OF SUBDIVISION :
e. THAT THE INFORMATION AVAILABLE TO THIS SURVEYOR IS SUCH THAT I AM UNABLE TO MAKE A DETERMINATION TO THE BEST OF MY PROFESSIONAL ABILITY AS TO PROVISIONS CONTAINED IN (a) THROUGH (d) ABOVE.

SURVEYOR PLAT NO.

TOPOGRAPHY OF

ANDREWS HIGH SCHOOL

FOR

CHEROKEE COUNTY BOARD OF EDUCATION

CONTOUR INTERVAL = 2 FOOT

VALLEYTOWN TOWNSHIP
CHEROKEE COUNTY, NORTH CAROLINA

PALMER'S SURVEYING INC.
313 TENNESSEE STREET
MURPHY N.C. 28906
(704) 837-6010

LAST DATE OF SURVEY :

40 0 40 80 120
GRAPHIC SCALE 1" = 40'